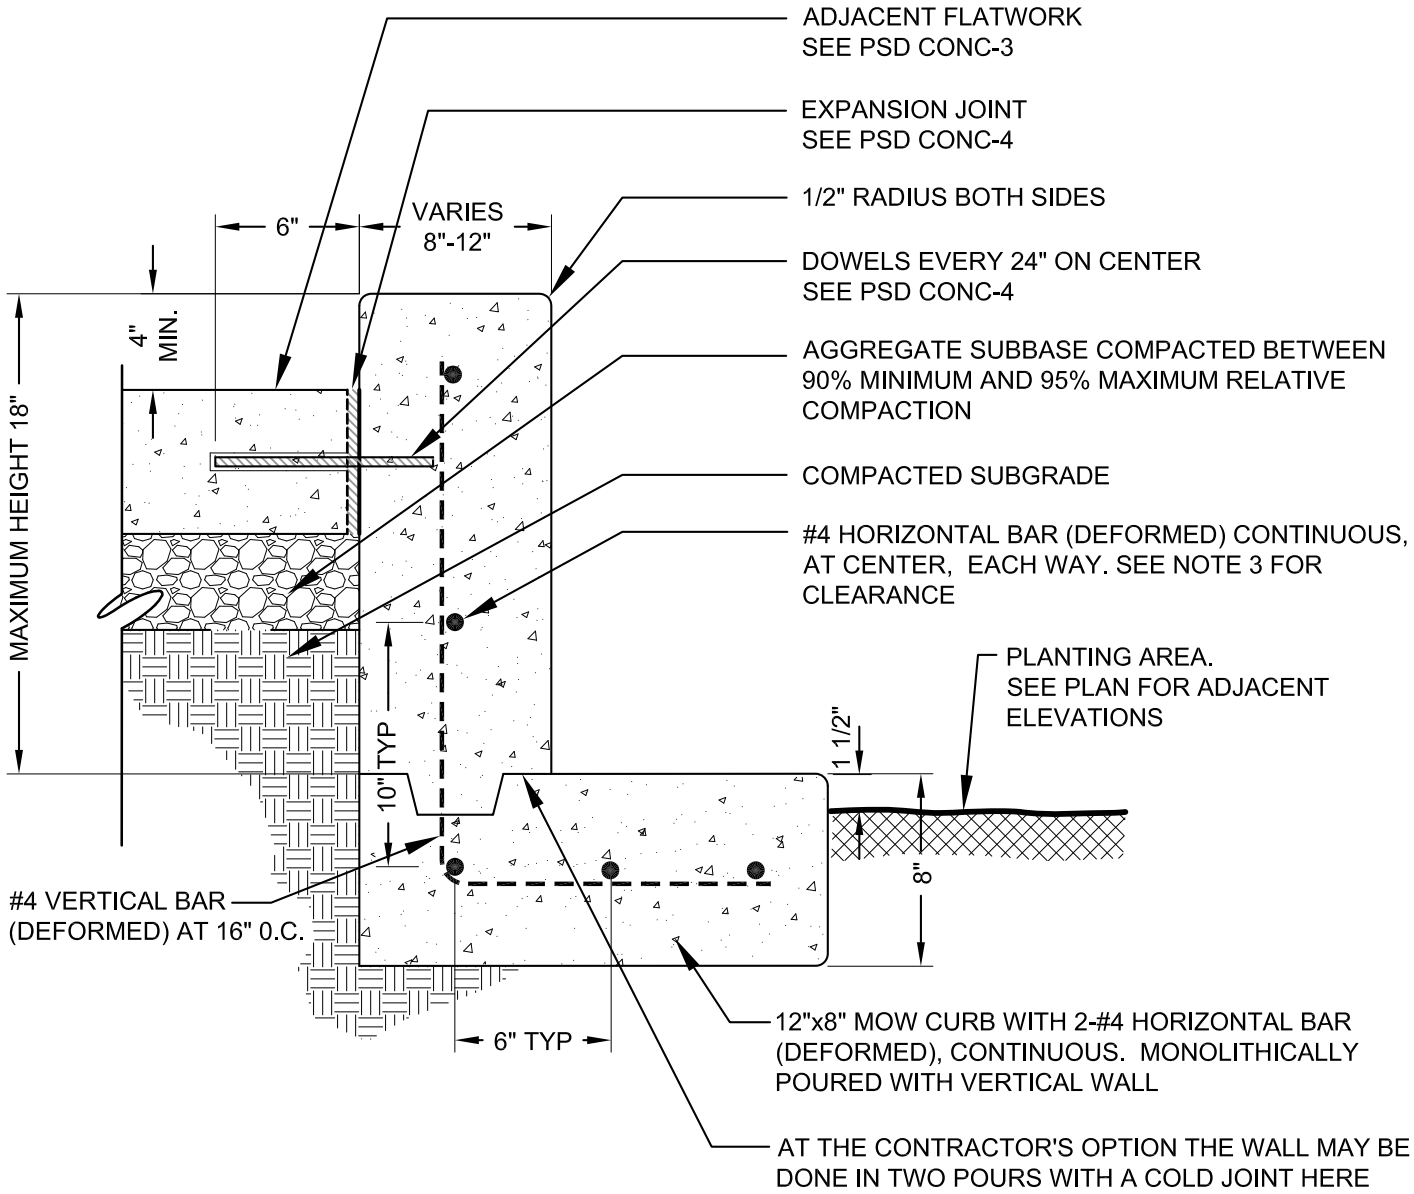

NOTES:

1. USE 6 SACK 2500 PSI MIX CONCRETE, DARKENED WITH LAMP BLACK, 1 POUND PER CUBIC YARD.
2. ALL JOINTS SHALL BE CAULKED WITH A POLYURETHANE, ALL PURPOSE FLEXIBLE SEALANT CAPABLE OF ADHERING TO A VERTICAL SURFACE.
3. TOP OF CURB CURB SHALL RUN PARALLEL WITH ADJACENT FLAT WORK. REFER TO GRADING PLAN FOR ADJACENT GRADES.
4. FLATWORK MAY BE POURED MONOLITHICALLY WITH VERTICAL WALL.
5. TYPICAL BAR (DEFORMED) CLEARANCE TO FACE OF CONCRETE, TOP, BOTTOM AND ALL SIDES IS 3" MINIMUM.

0 2" 4" 8" 16"

SCALE: 1 1/2" = 1'-0"

APR.	REVISED	DATE

REVISIONS

CITY OF FREMONT
PARK STANDARD DETAILS

CONCRETE WHEELGUARD

DATE APPROVED BY CITY COUNCIL: December 13, 2011

RESOLUTION NO. 2011-65

SENIOR LANDSCAPE ARCHITECT

COMMUNITY SERVICES DIRECTOR

FILE NO.	SCALE	DRAWN	CHECKED	DATE	DWG NO.	
PSD CONC-5.DWG	1 1/2" = 1'-0"	MAM	RER	05/06/2011	PSD CONC-5	1 OF 1