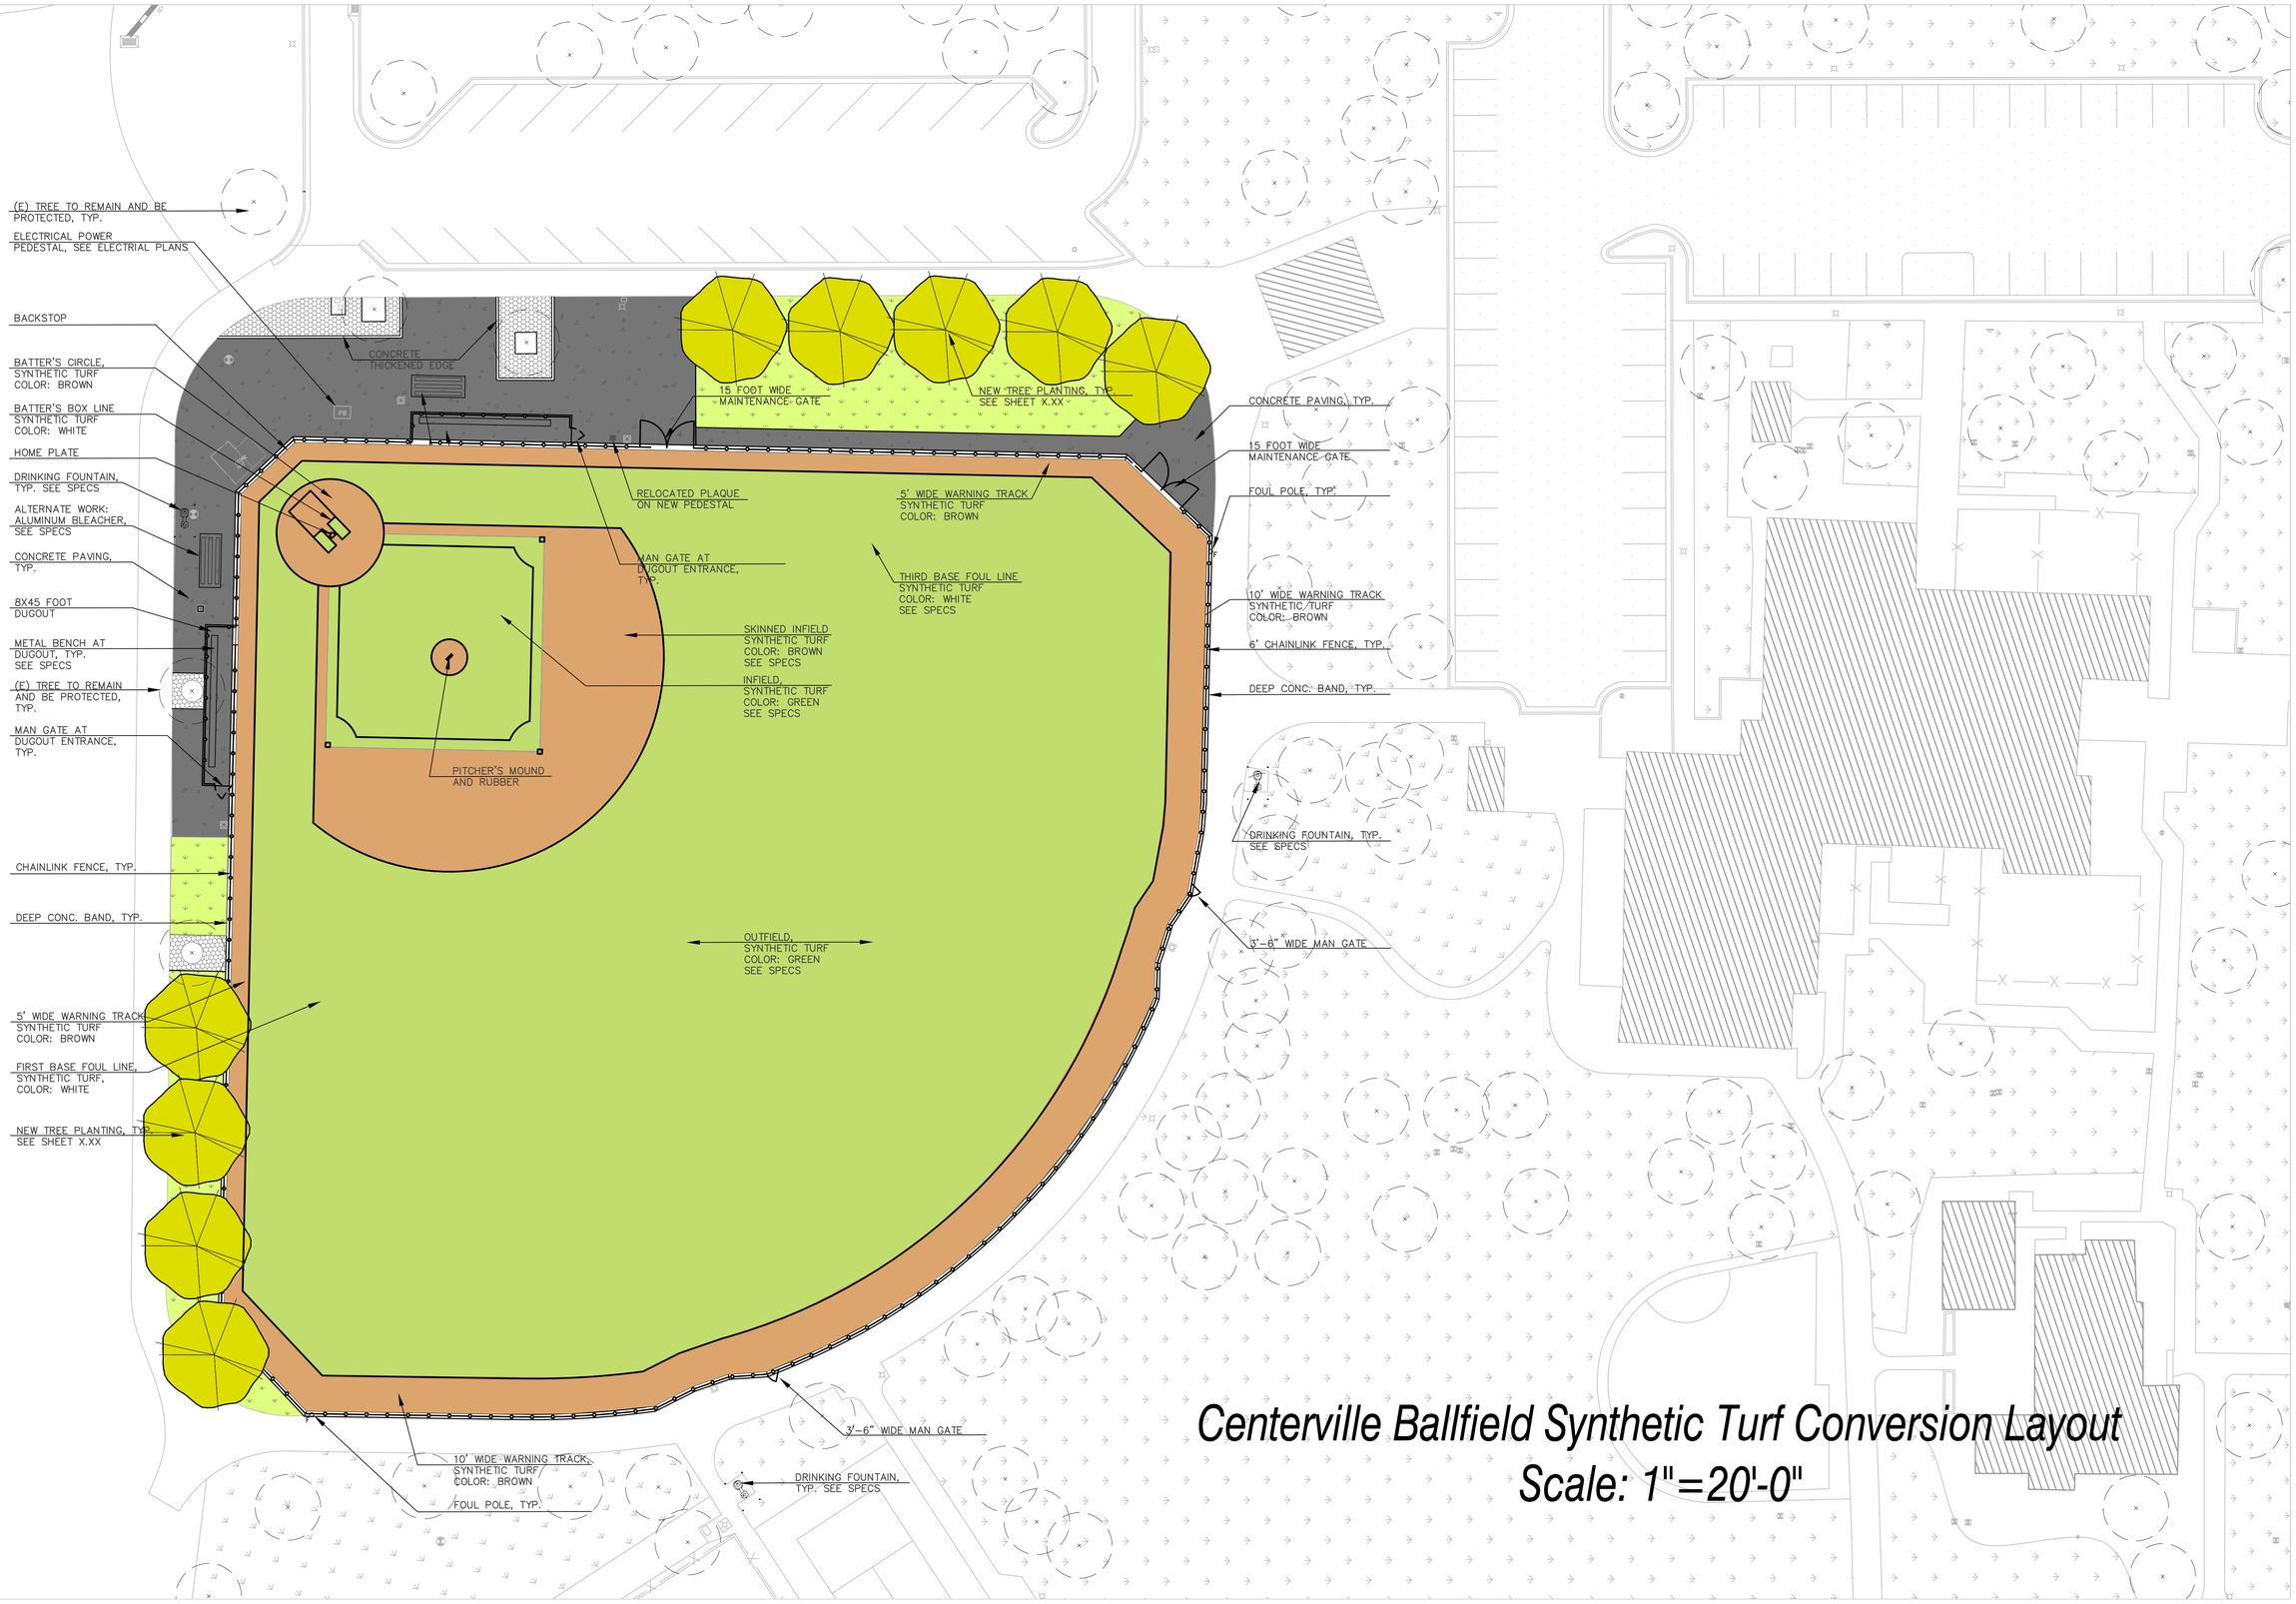

Centerville Ballfield Synthetic Turf Conversion Layout

Scale: 1"=20'-0"