PLAN INDEX

BUILDINGS

1. ENTRY
2. CASHIER & TICKETING
3. ADMINISTRATION & MGT
4. MECHANICAL
5. FOOD SERVICES
6. SCIENCE LAB & BREAK RM

WATER FEATURES

A. ACTION RIVER
B. SLIDE COMPLEX
C. TEEN STRUCTURE
(SHOWN FOR SIZE COMPARISON)
D. ACTIVITY POOL

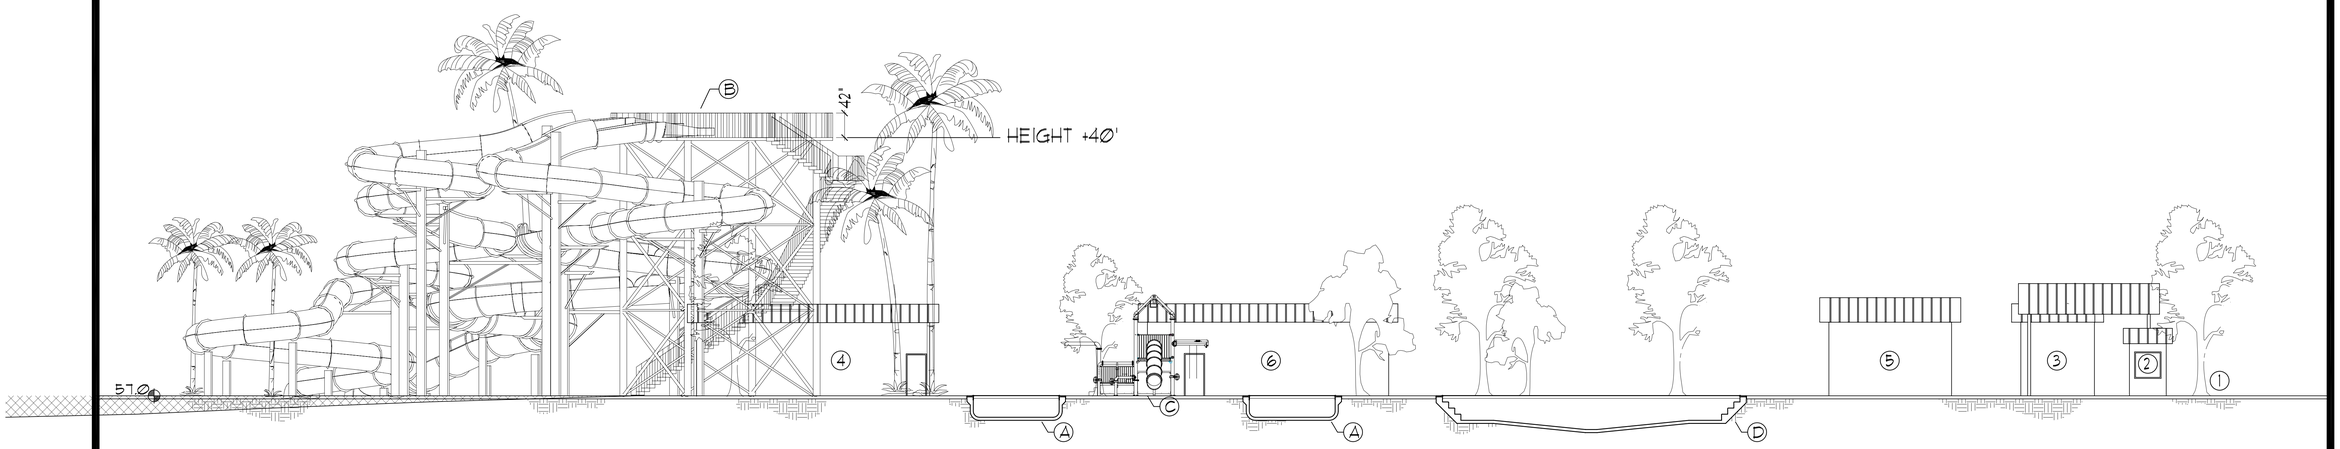

CONCEPTUAL SITE SECTION

1" = 10'-0"

0 5 10 20 50

ARCH - PAC
2103 - SUITE D,
CAMINO VIDA ROBLE
CARLSBAD - CALIFORNIA 92009
PH: 760 - 603 - 1200
FX: 760 - 603 - 1259

LICENSED ARCHITECT
KENNETH PAUL MOLLER
No. C15022
Exp. 12/31/2005
STATE OF CALIFORNIA

CONSULTANT:

CLIENT: CITY OF FREMONT

ADDRESS: PARKS & RECREATION

3300 CAPITOL AVE, BLDG. B
FREMONT, CA 94538

NO.	DATE	REVISION
NO.	DATE	REVISION
NO.	DATE	REVISION

DRAWING TITLE: CONCEPTUAL SITE SECTION

JOB TITLE: FREMONT WATER PARK

JOB ADDRESS: 40000 PASEO PADRE PKWY
FREMONT, CA 94538

DATE: 11.16.05

SCALE: 1" = 10'-0"

DRAWN BY: KPM

DRAWING NO.: A4-1

COPYRIGHT © 2005