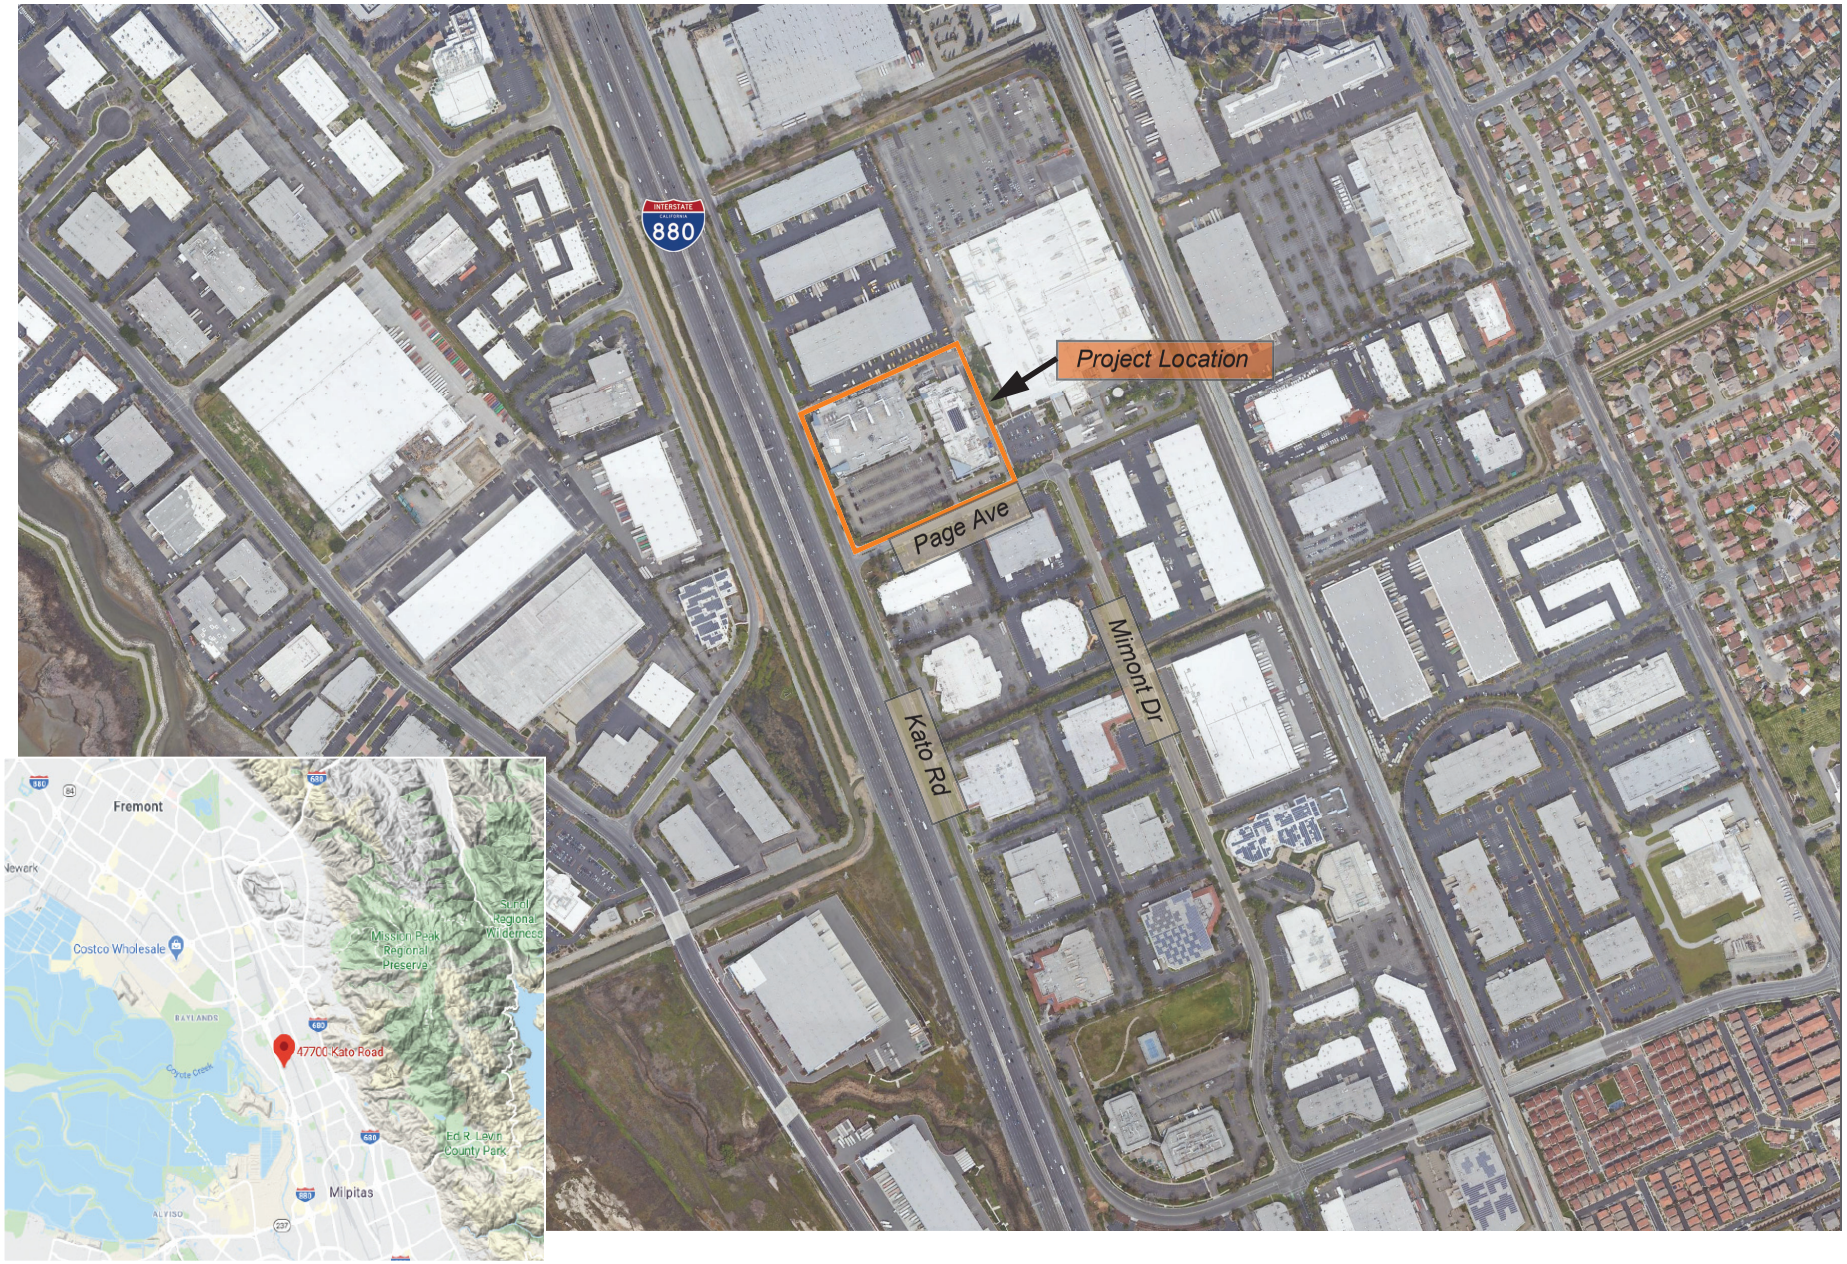

Figure 1
Project Location

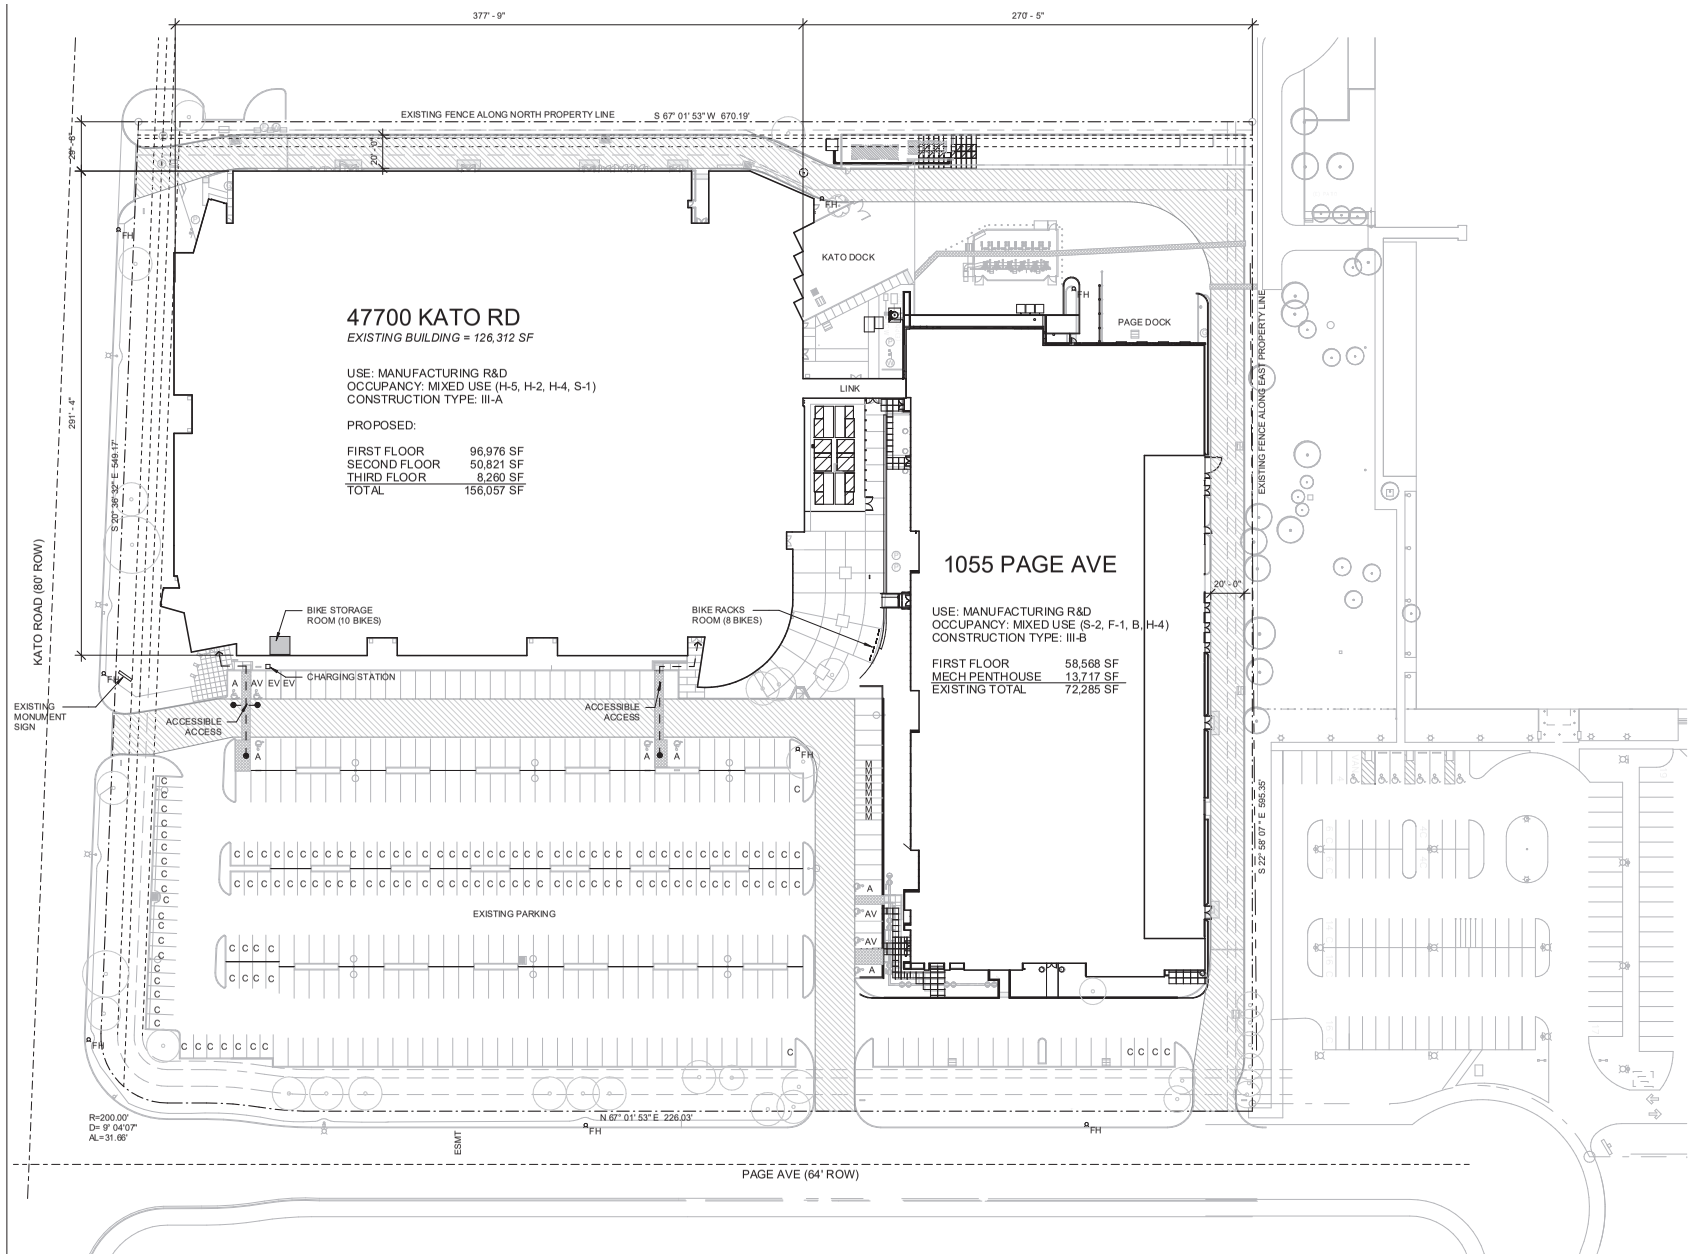

Figure 2
Project Site Plan

Source: Tesla, ZMA and CUP Application, 3/03/2020

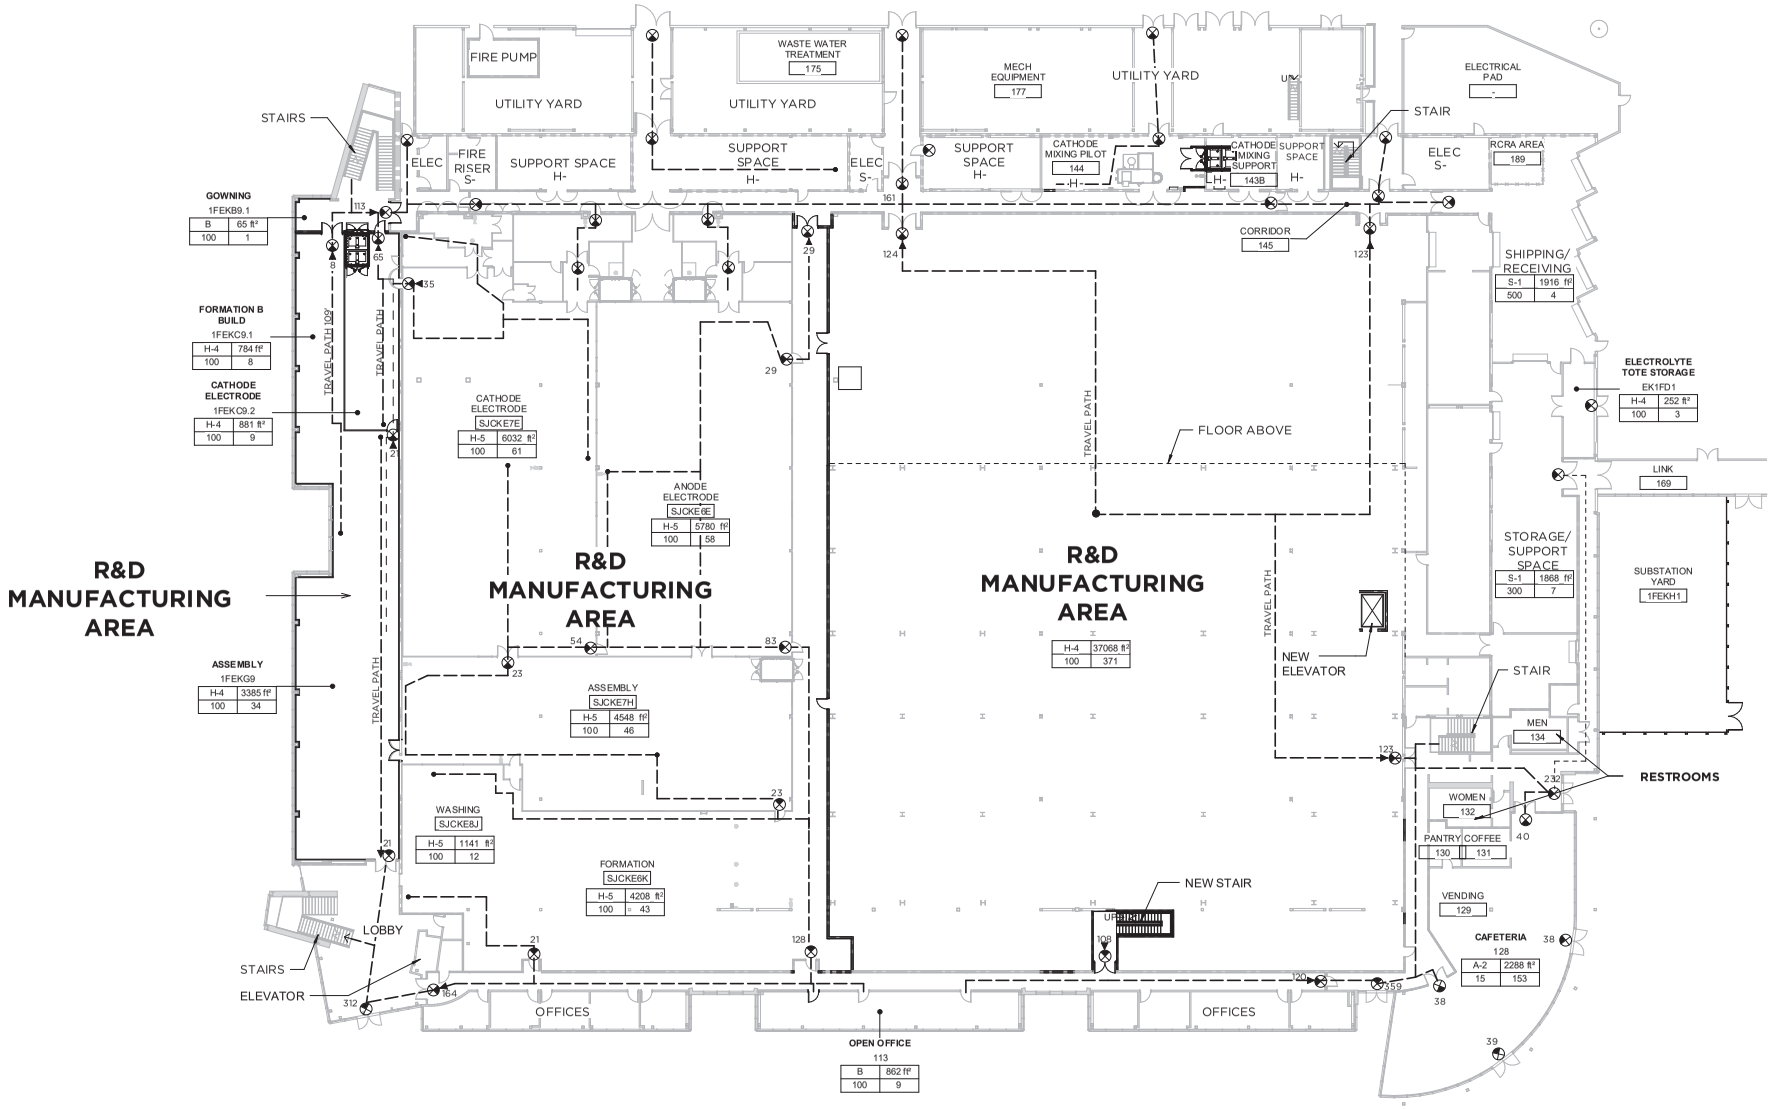

Figure 3
First Floor Plan - Kato Building

Source: Tesla, ZMA and CUP Application, 3/03/2020

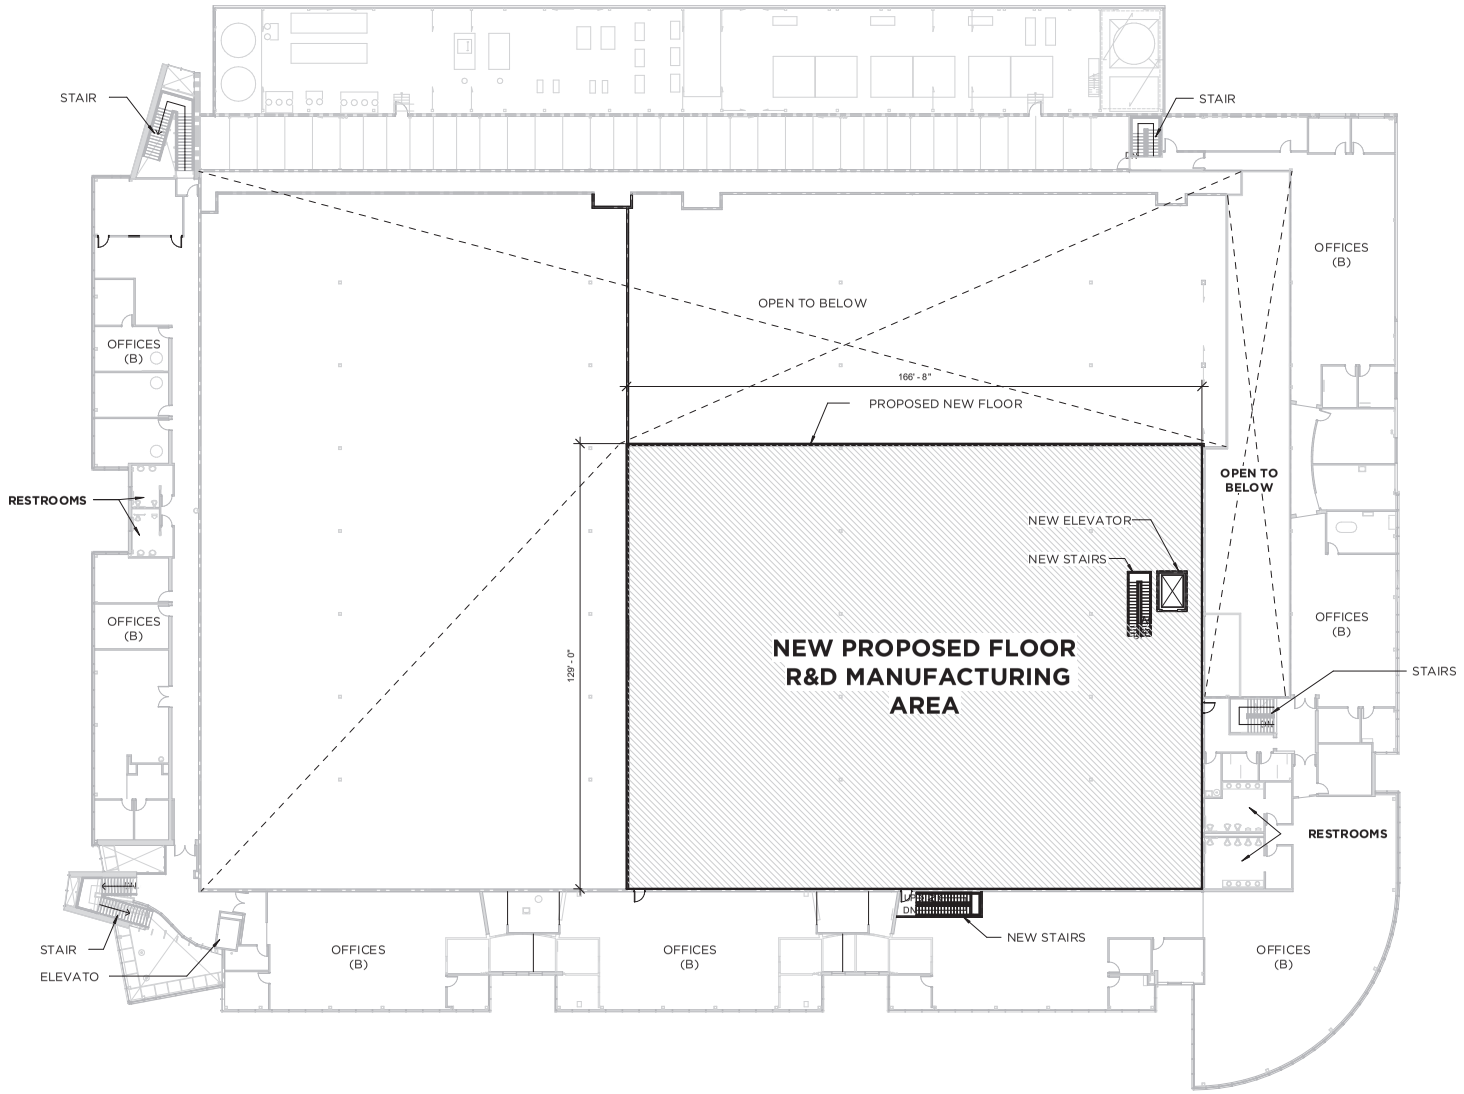

Figure 4
Second Floor Plan - Kato Building

Source: Tesla, ZMA and CUP Application, 3/03/2020

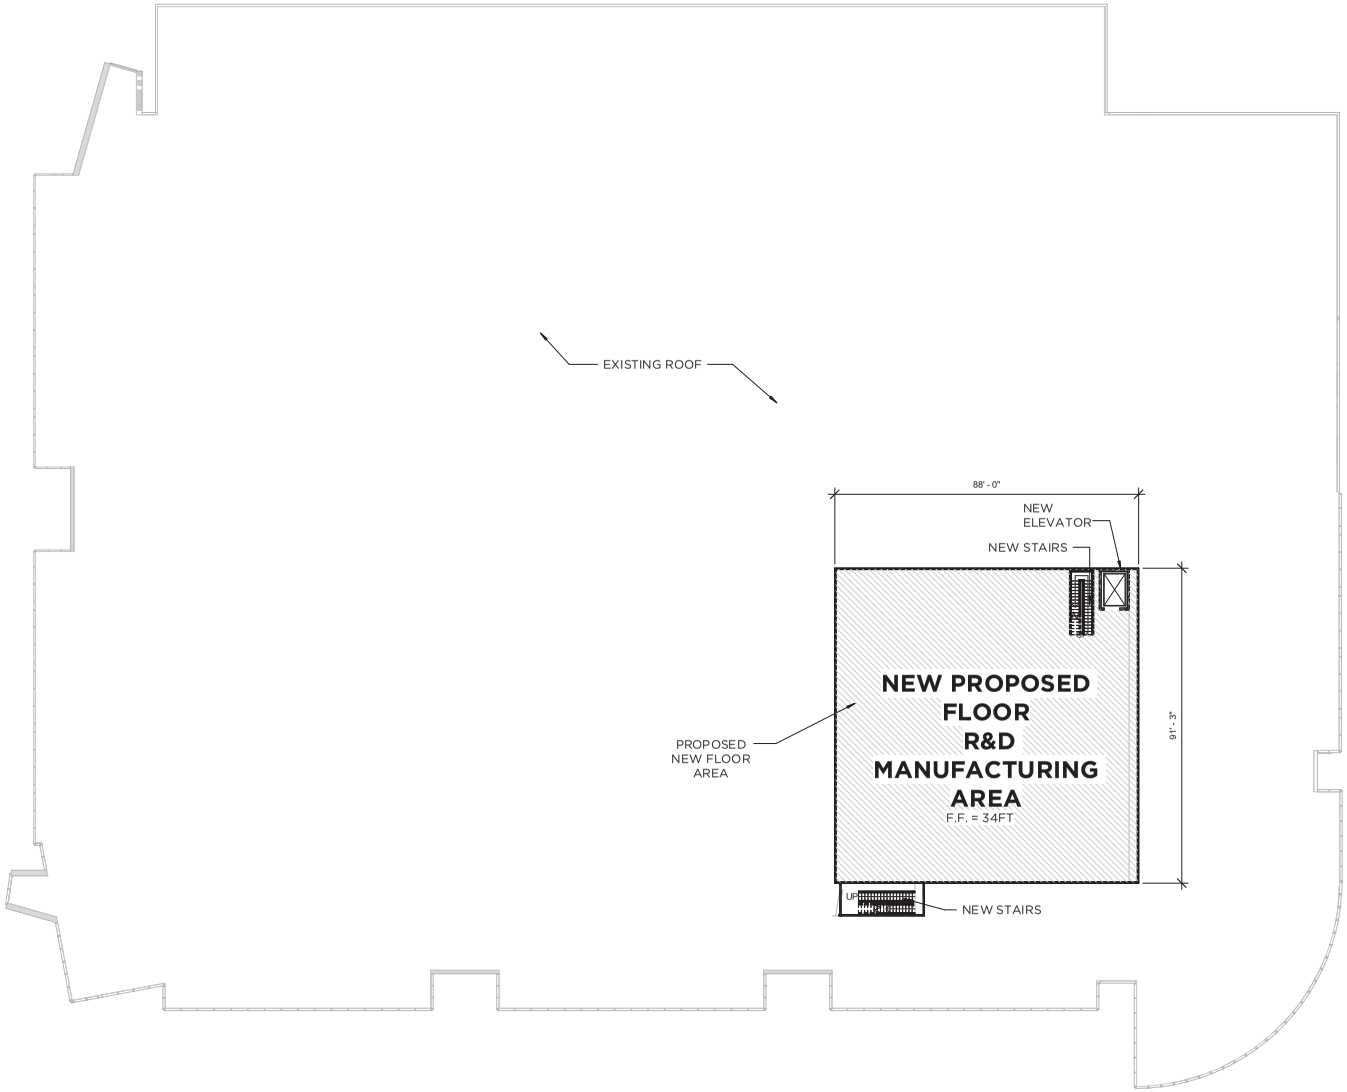

Figure 5
New Third Floor Plan - Kato Building

Source: Tesla, ZMA and CUP Application, 3/03/2020

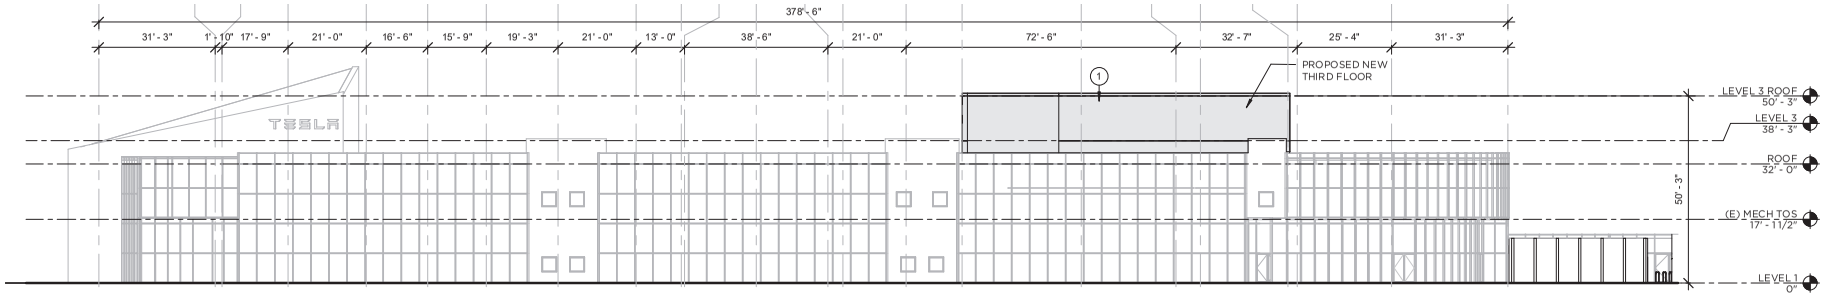

3 SOUTH ELEVATION

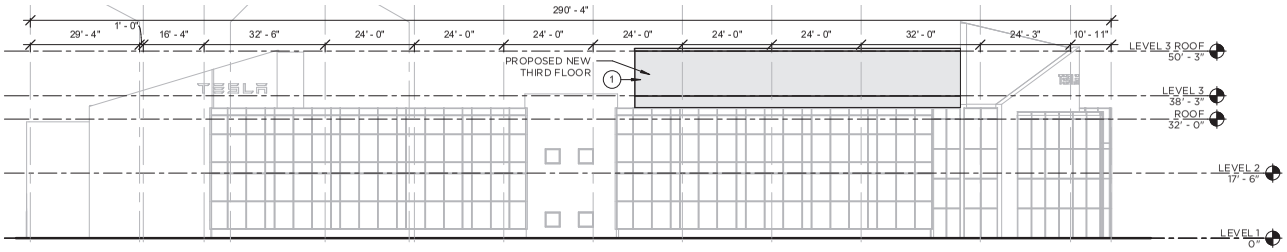

5 WEST ELEVATION

Figure 6
Kato Building Elevations

Source: Tesla, ZMA and CUP Application, 3/03/2020

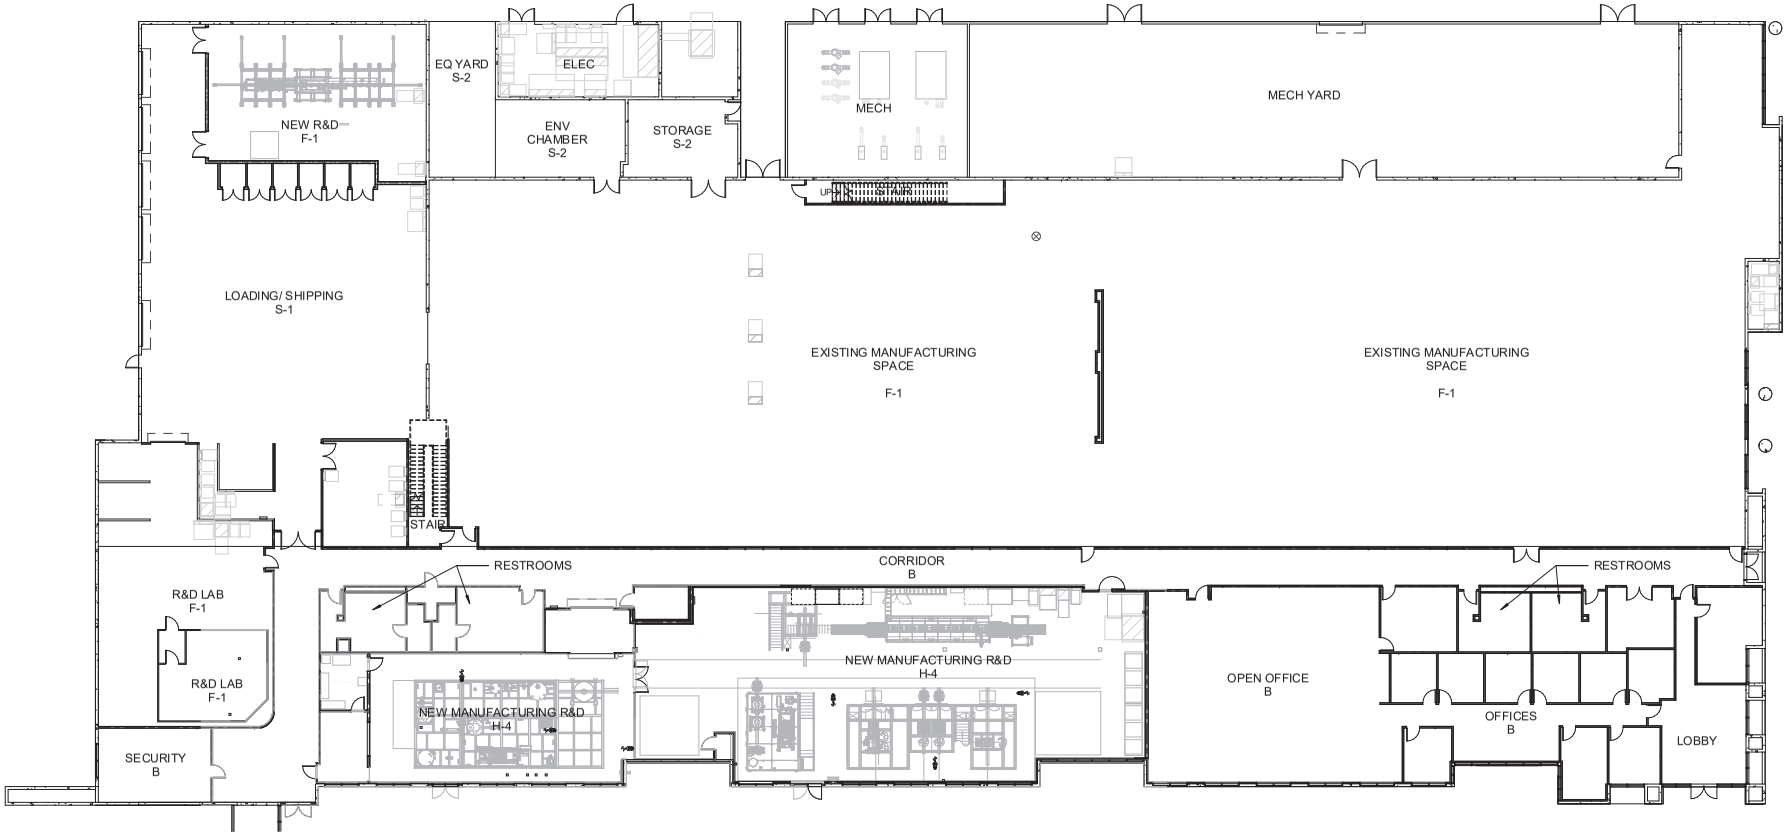

Figure 7
First Floor Plan - Page Building

Source: Tesla, ZMA and CUP Application, 3/03/2020