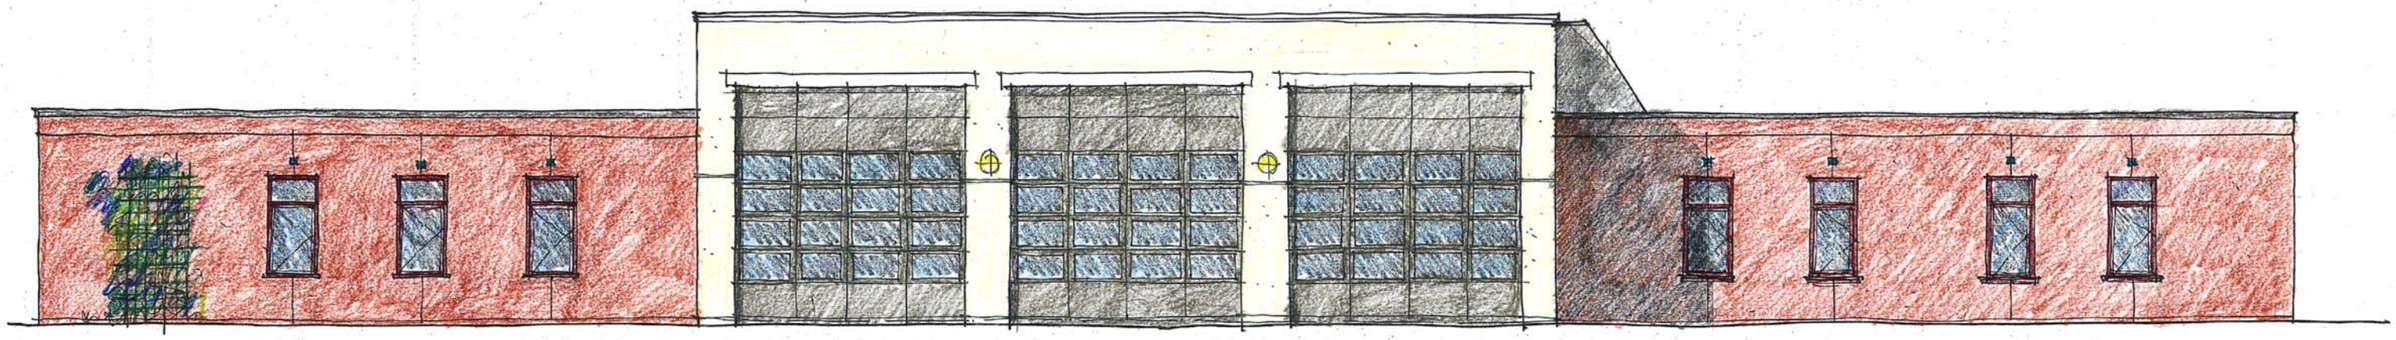

3 A2 EAST ELEVATION

1/4"=1'-0"

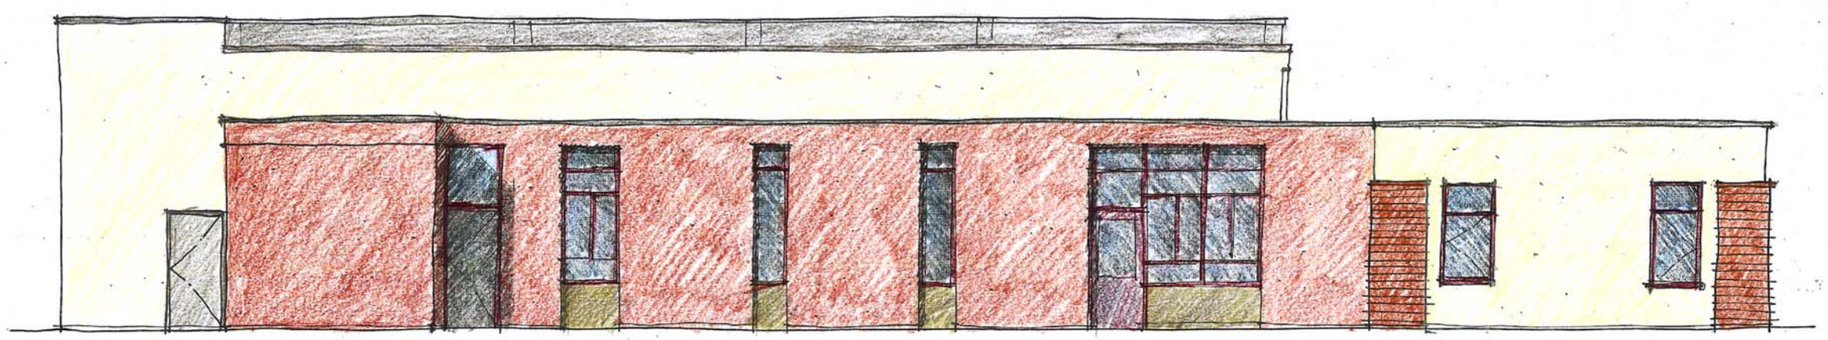

4 A2 NORTH ELEVATION

1/4"=1'-0"

Fremont Fire Station #7 - Proposed Elevations

Noll & Tam *Architects*

December 2003