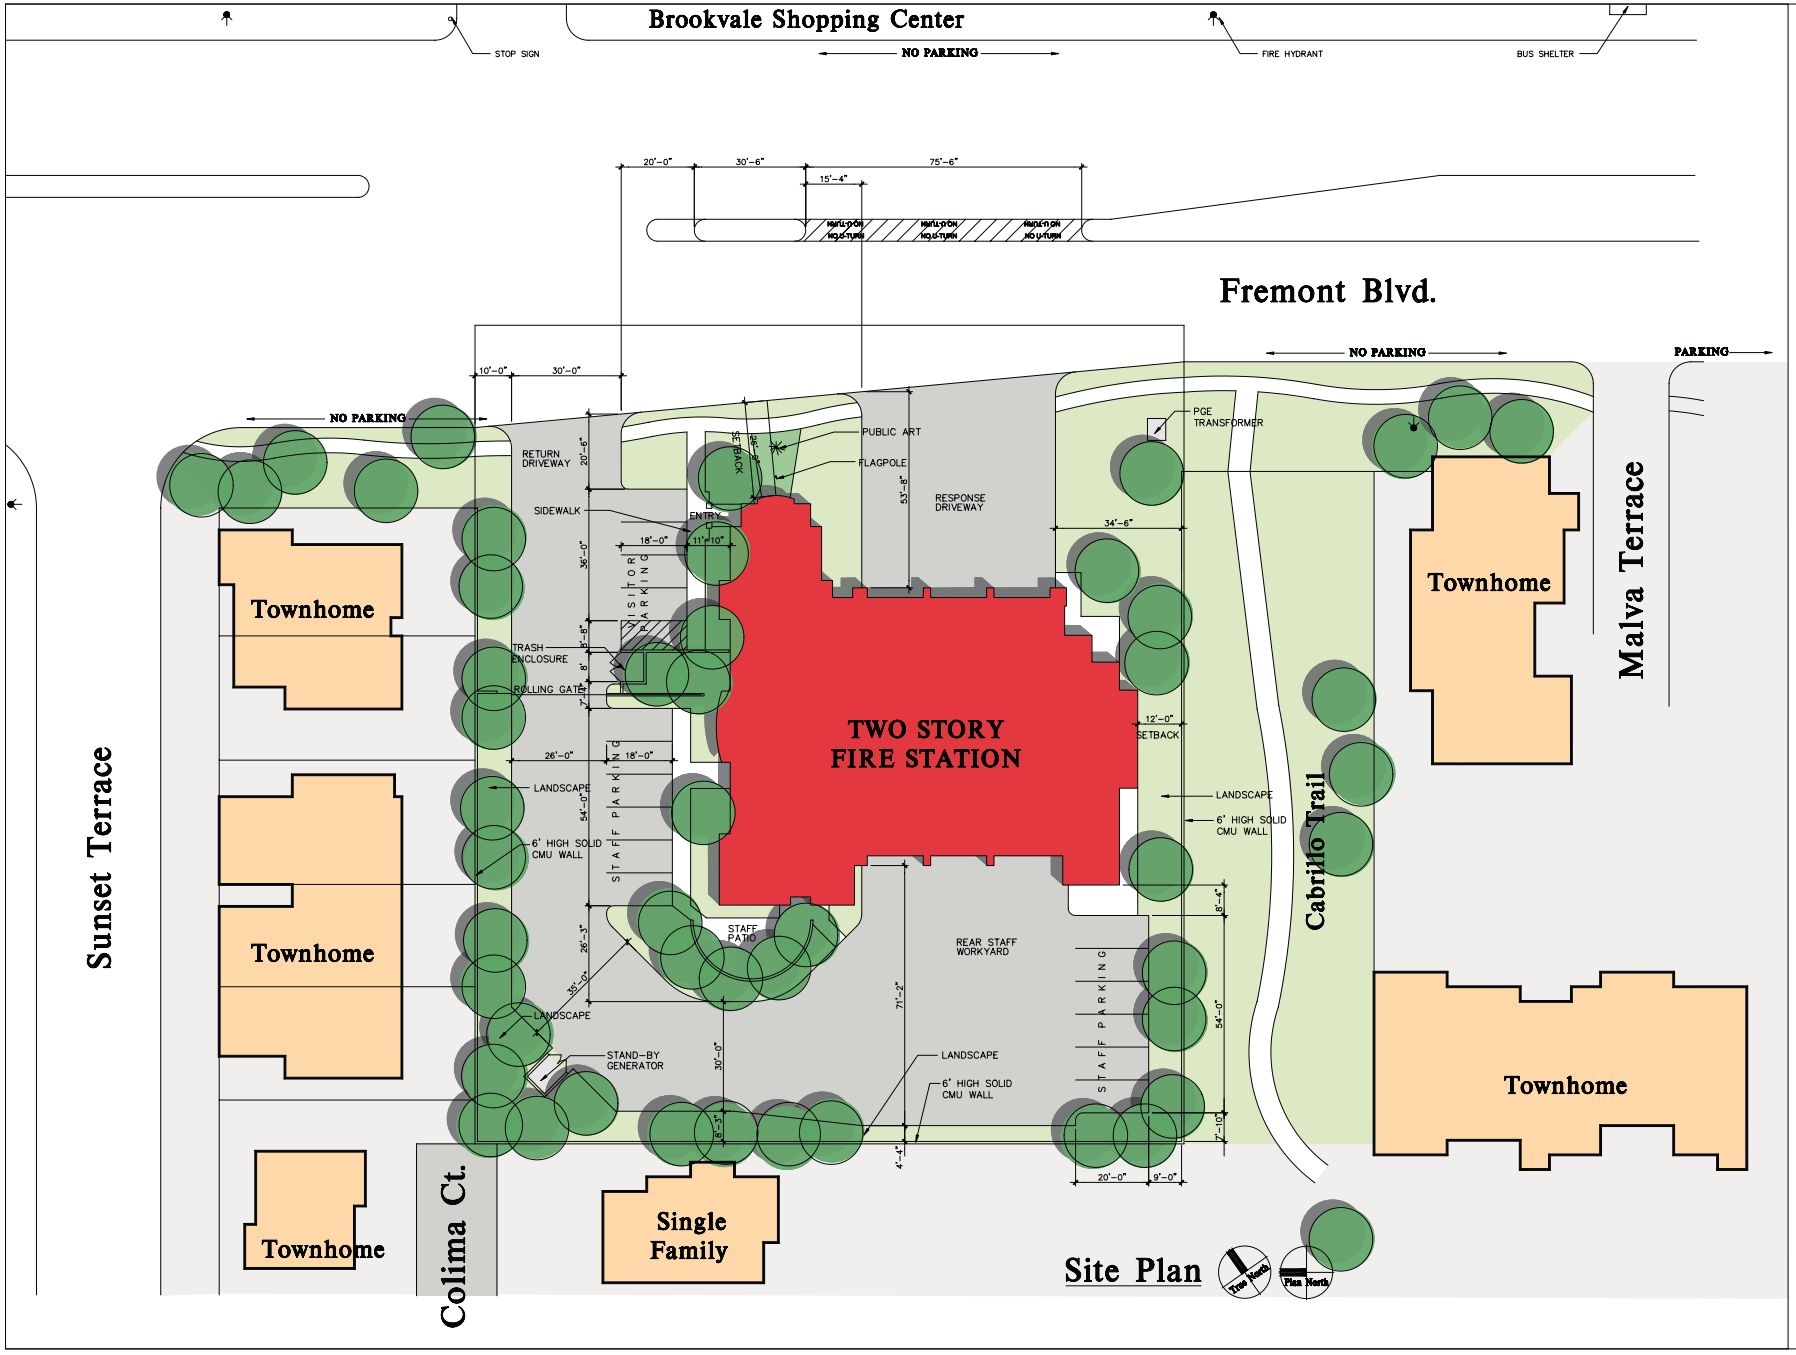

B

SitePlanB

Fire Station No.8
Preliminary Site Plan
City of Fremont

April 21, 2004
Scale : 1/16"=1'-0"

WLC Architects
1110 Iron Point Road, Suite 200
Folsom, California 95630-8301
(916)355-9922 fax(916)355-9950