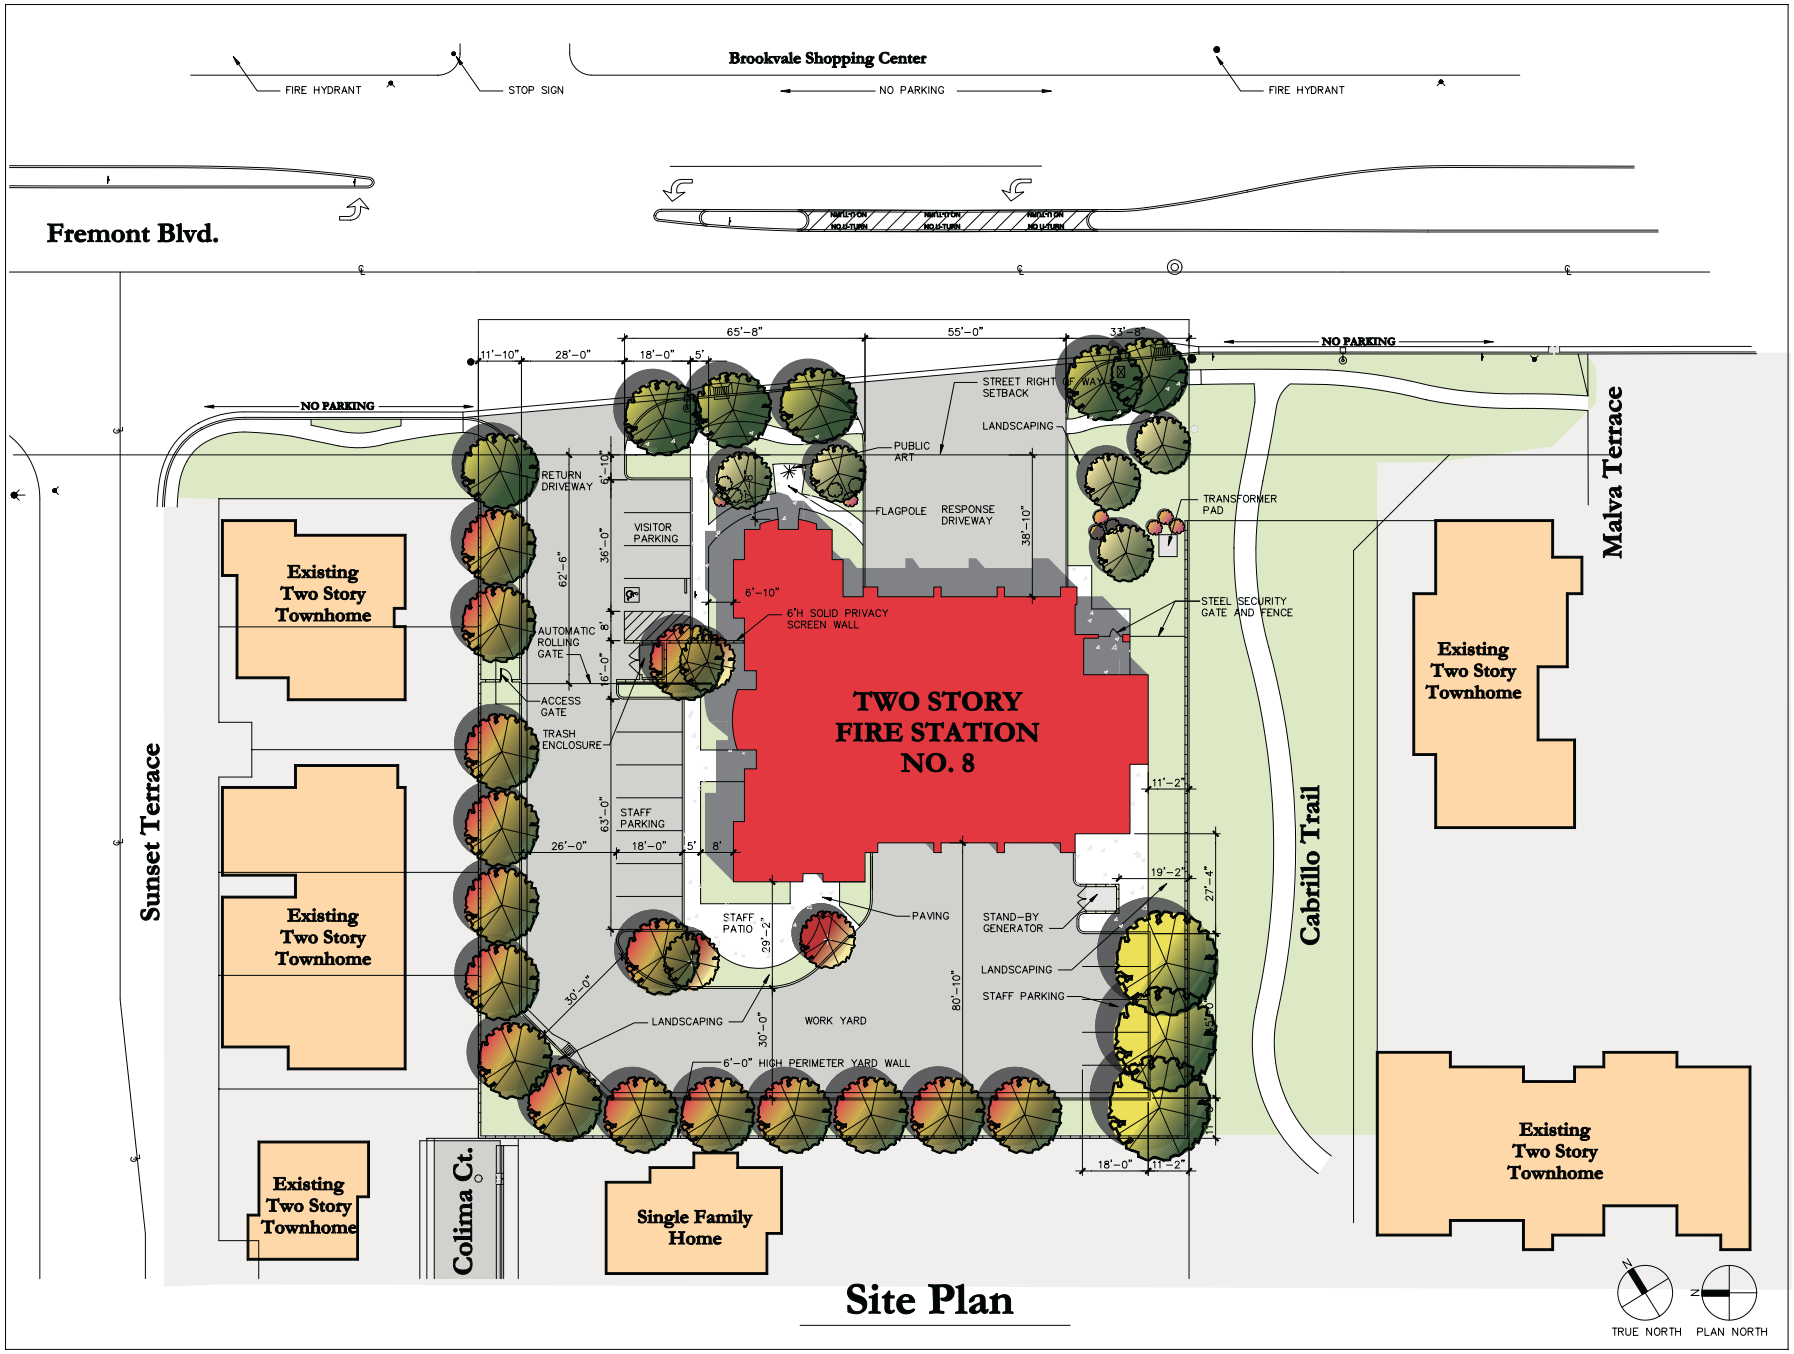

Site Plan

CITY OF Fremont

FREMONT FIRE FD FIRE DEPARTMENT

Fire Station No. 8
Final Schematic Design
City of Fremont

September 13, 2004
Scale : 1/16=1'-0"

WLC Architects

1110 Iron Point Road, Suite 200
Folsom, California 95630-8301
(916)355.9922 fax(916)355-9950