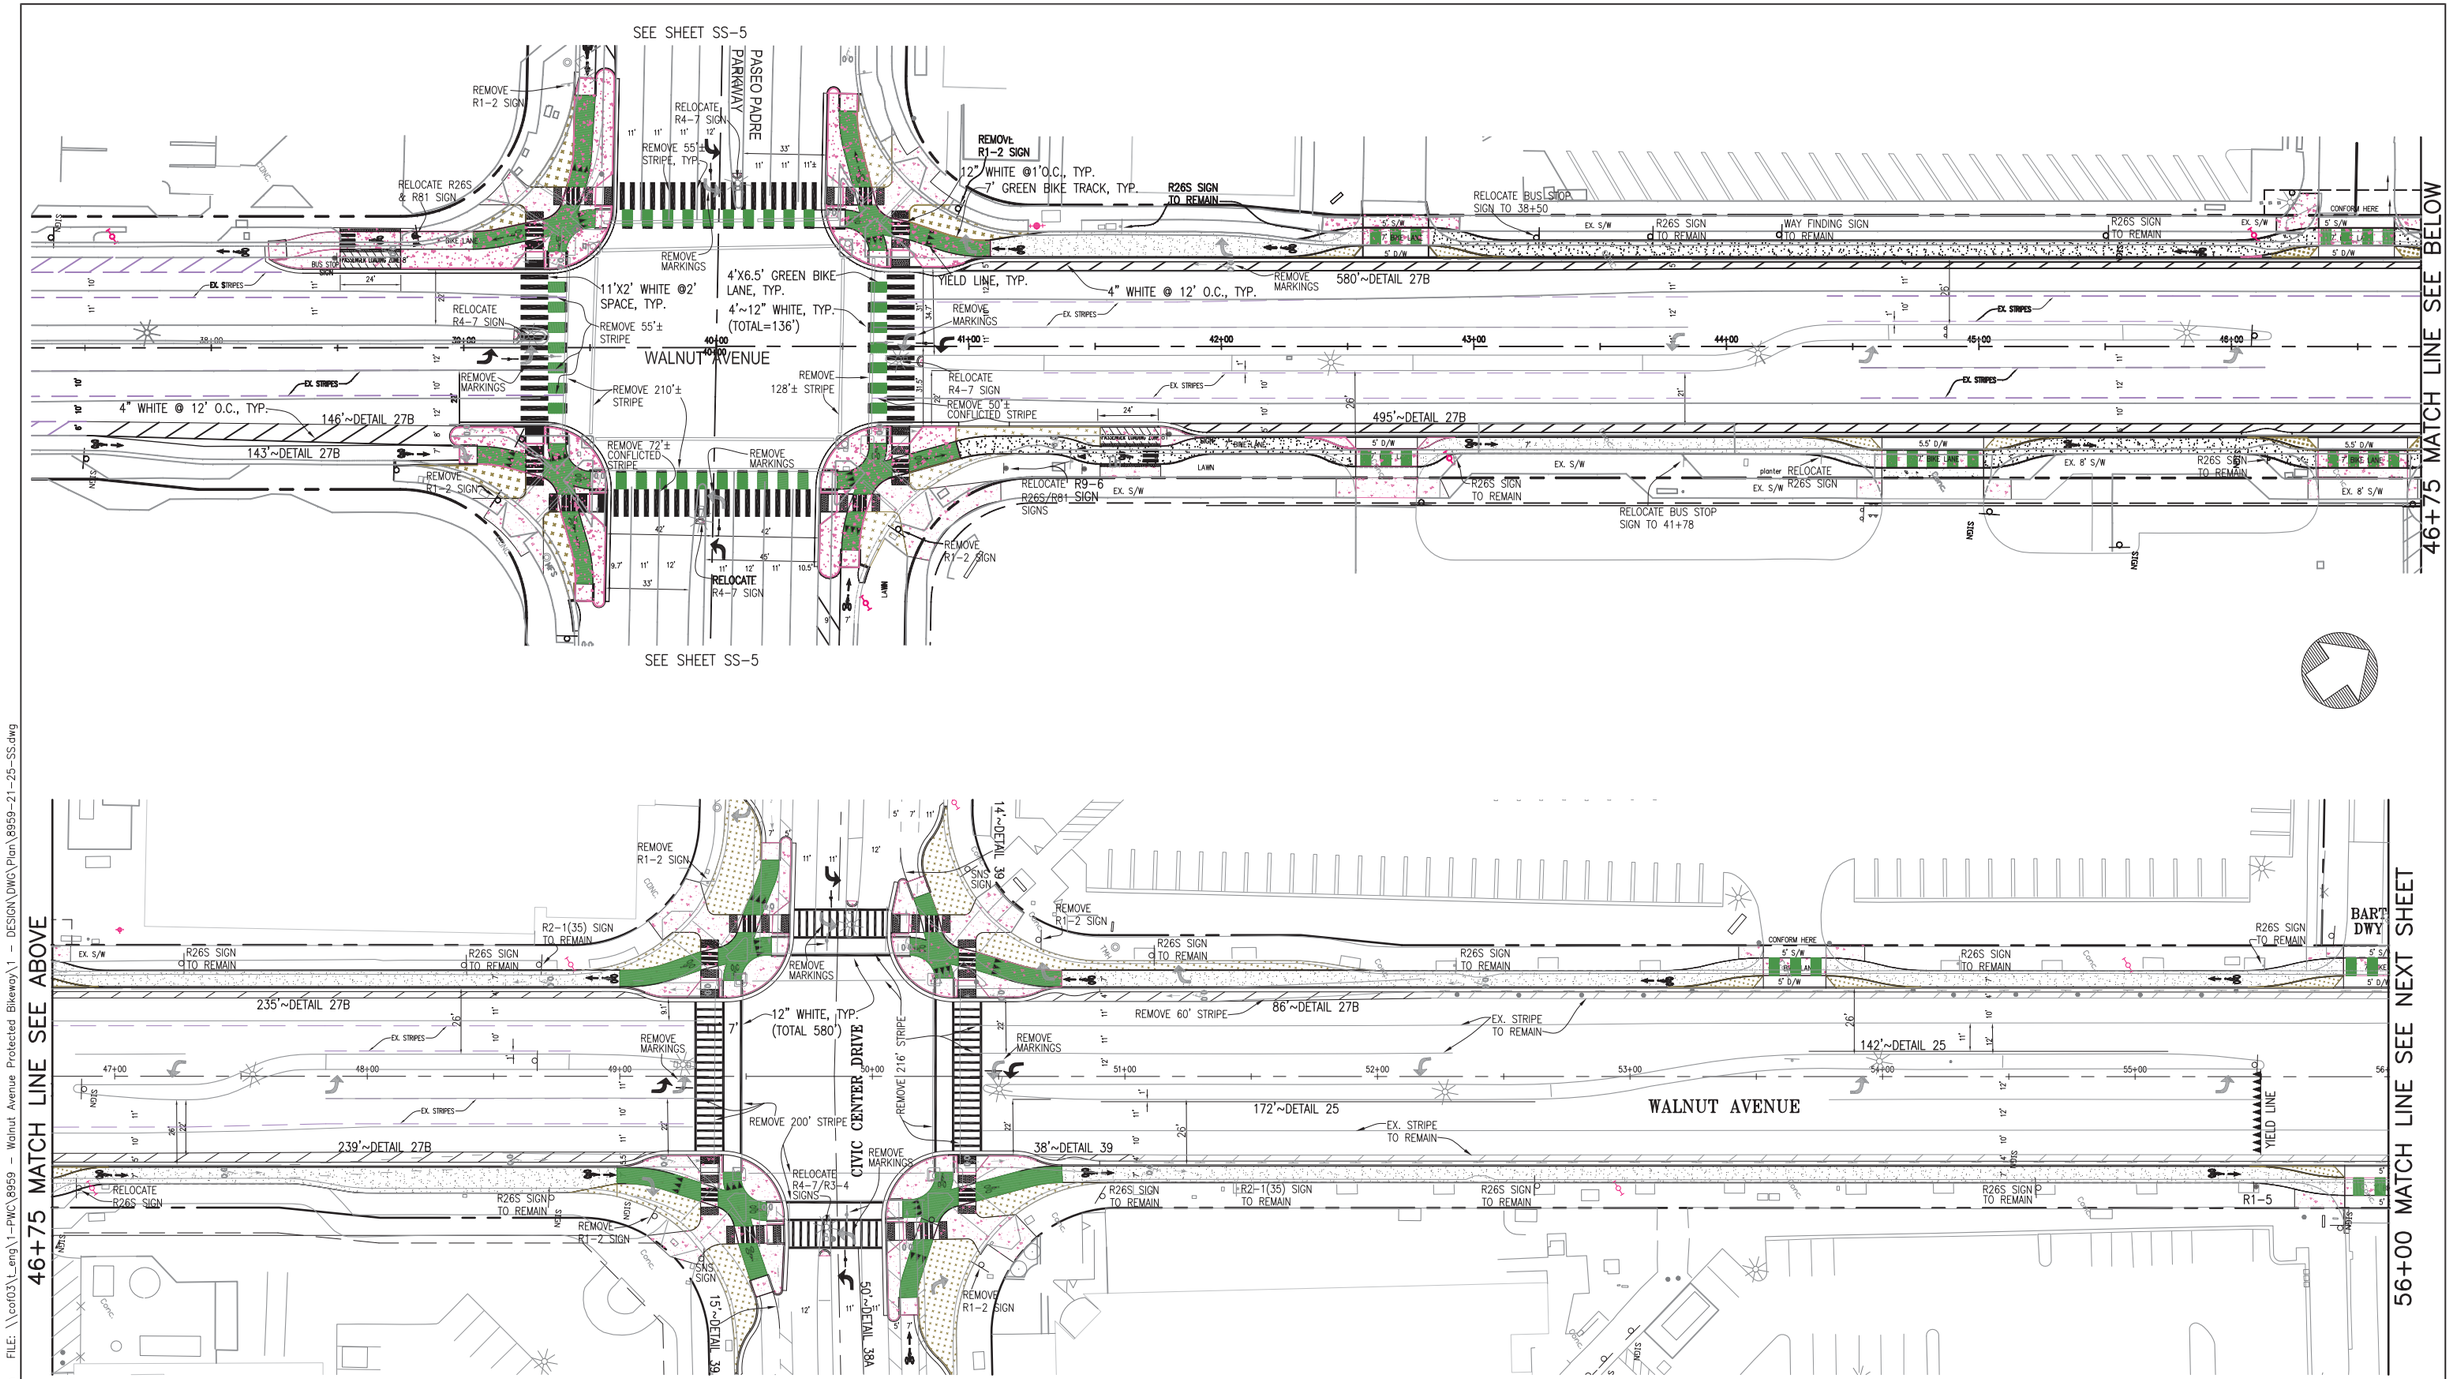

No.	DATE	REVISION	BY	APPD
△				
△				
△				
△				

REGISTERED PROFESSIONAL ENGINEER NOE B. VELOSO JR. No. 75539 CIVIL STATE OF CALIFORNIA

CITY OF Fremont

WALNUT AVENUE BIKEWAY IMPROVEMENTS
PASEO PADRE PARKWAY TO MISSION BOULEVARD
SIGNING AND STRIPING PLAN
PUBLIC WORKS DEPARTMENT

APPROVED – PRINCIPAL ENGINEER | DATE | RECOMMENDED -- PROJECT MANAGER | DATE

CITY PROJECT: PWC 8959/PWC 8970
FEDERAL PROJECT:
DESIGNED BY: PL | CHECKED BY: JS/NV
DRAWN BY: PL | DATE: AUG/2018

SCALE: 1"=30'
0 1"
NOTE: VERIFY SCALE. BAR IS ONE INCH ON ORIGINAL DRAWING. ADJUST SCALES ACCORDINGLY IF BAR IS NOT ONE INCH.

DRAWING: **SS-1**
SHEET 21 OF 40

PLOT DATE: Aug 22, 2018 – 10:11am FILE: \\cof03\t_eng\1-PWC\8959 – Walnut Avenue Protected Bikeway\1 – DESIGN\DWG\Plan\8959-21-25-SS.dwg

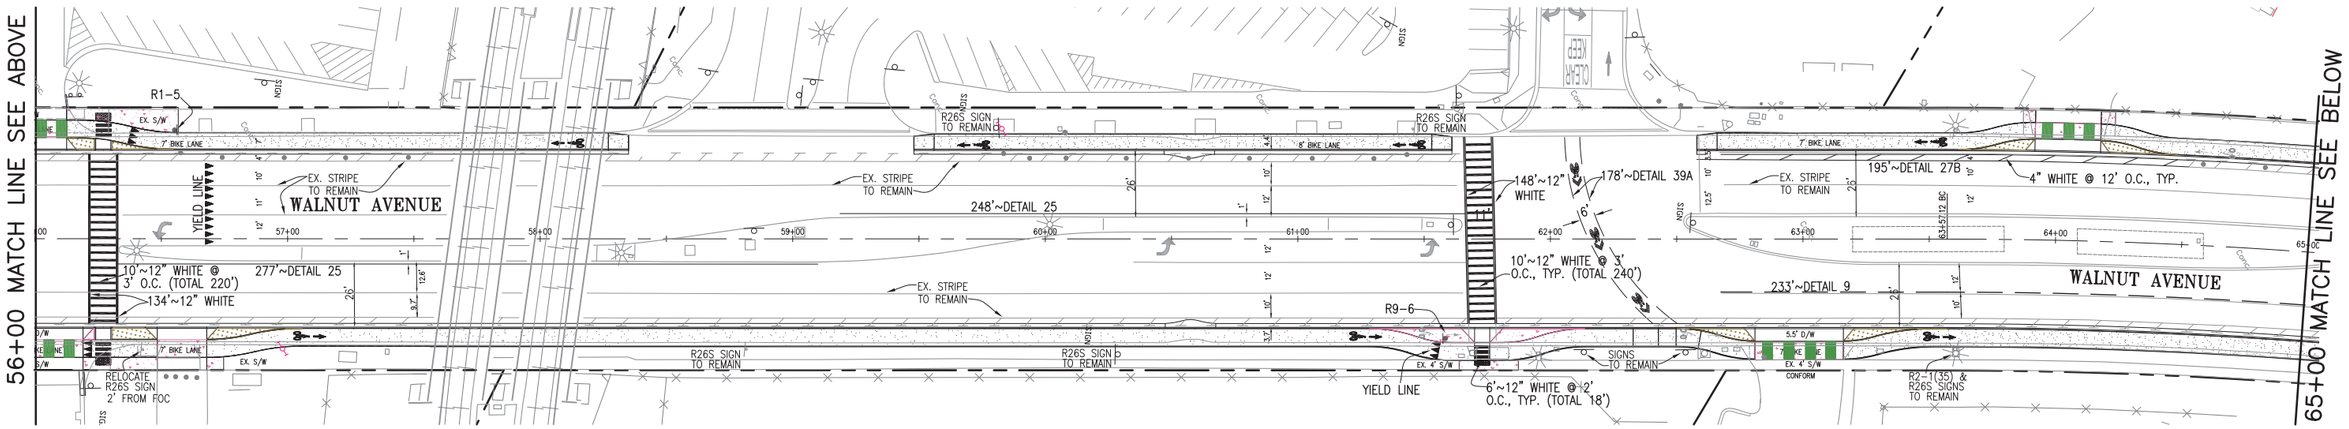

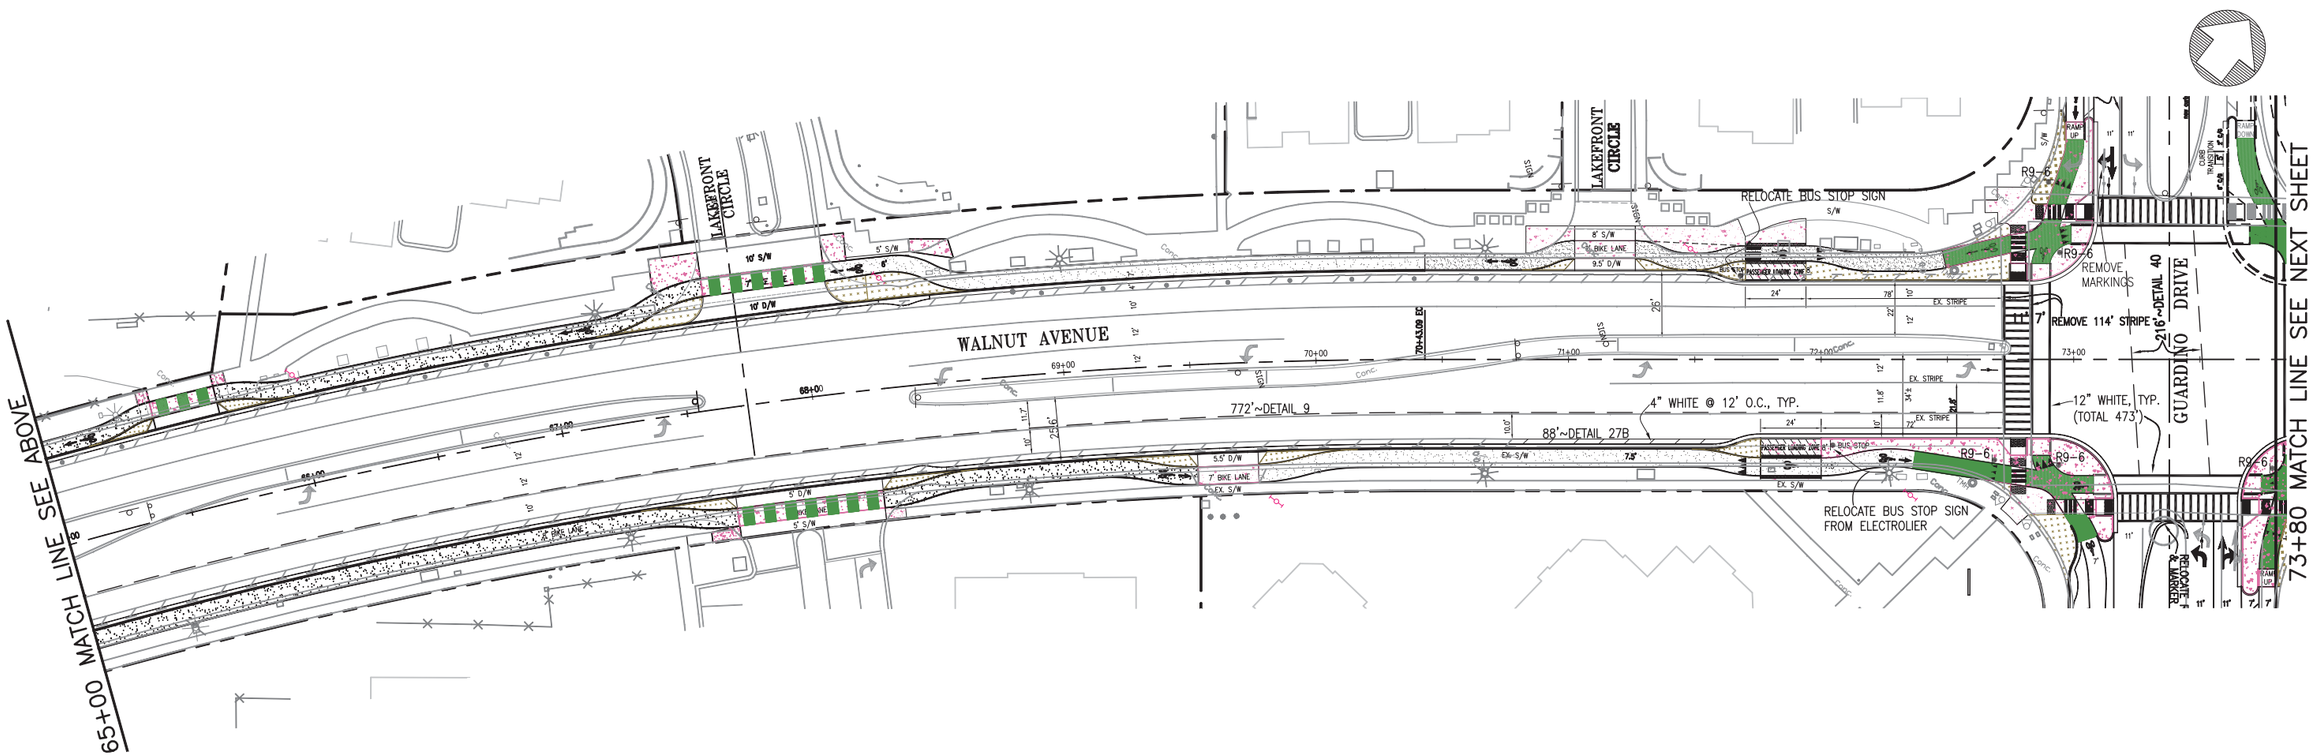

No.	DATE	REVISION	BY	APPD
△				
△				
△				
△				

REGISTERED PROFESSIONAL ENGINEER NOE B. VELOSO JR. No. 75539 CIVIL STATE OF CALIFORNIA

CITY OF Fremont

APPROVED – PRINCIPAL ENGINEER | DATE | RECOMMENDED -- PROJECT MANAGER | DATE

WALNUT AVENUE BIKEWAY IMPROVEMENTS
PASEO PADRE PARKWAY TO MISSION BOULEVARD
SIGNING AND STRIPING PLAN
PUBLIC WORKS DEPARTMENT

CITY PROJECT: PWC 8959/PWC 8970	SCALE: 1"=30'
FEDERAL PROJECT:	0 1" NOTE: VERIFY SCALE. BAR IS ONE INCH ON ORIGINAL DRAWING. ADJUST SCALES ACCORDINGLY IF BAR IS NOT ONE INCH.
DESIGNED BY: PL / CHECKED BY: JS/NV	
DRAWN BY: PL / DATE: AUG/2018	

DRAWING: **SS-2**

SHEET 22 OF 40

PLOT DATE: Aug 22, 2018 – 10:12am FILE: \\cof03\t_eng\1-PWC\8959 – Walnut Avenue Protected Bikeway\1 – DESIGN\DWG\Plan\8959-21-25-SS.dwg

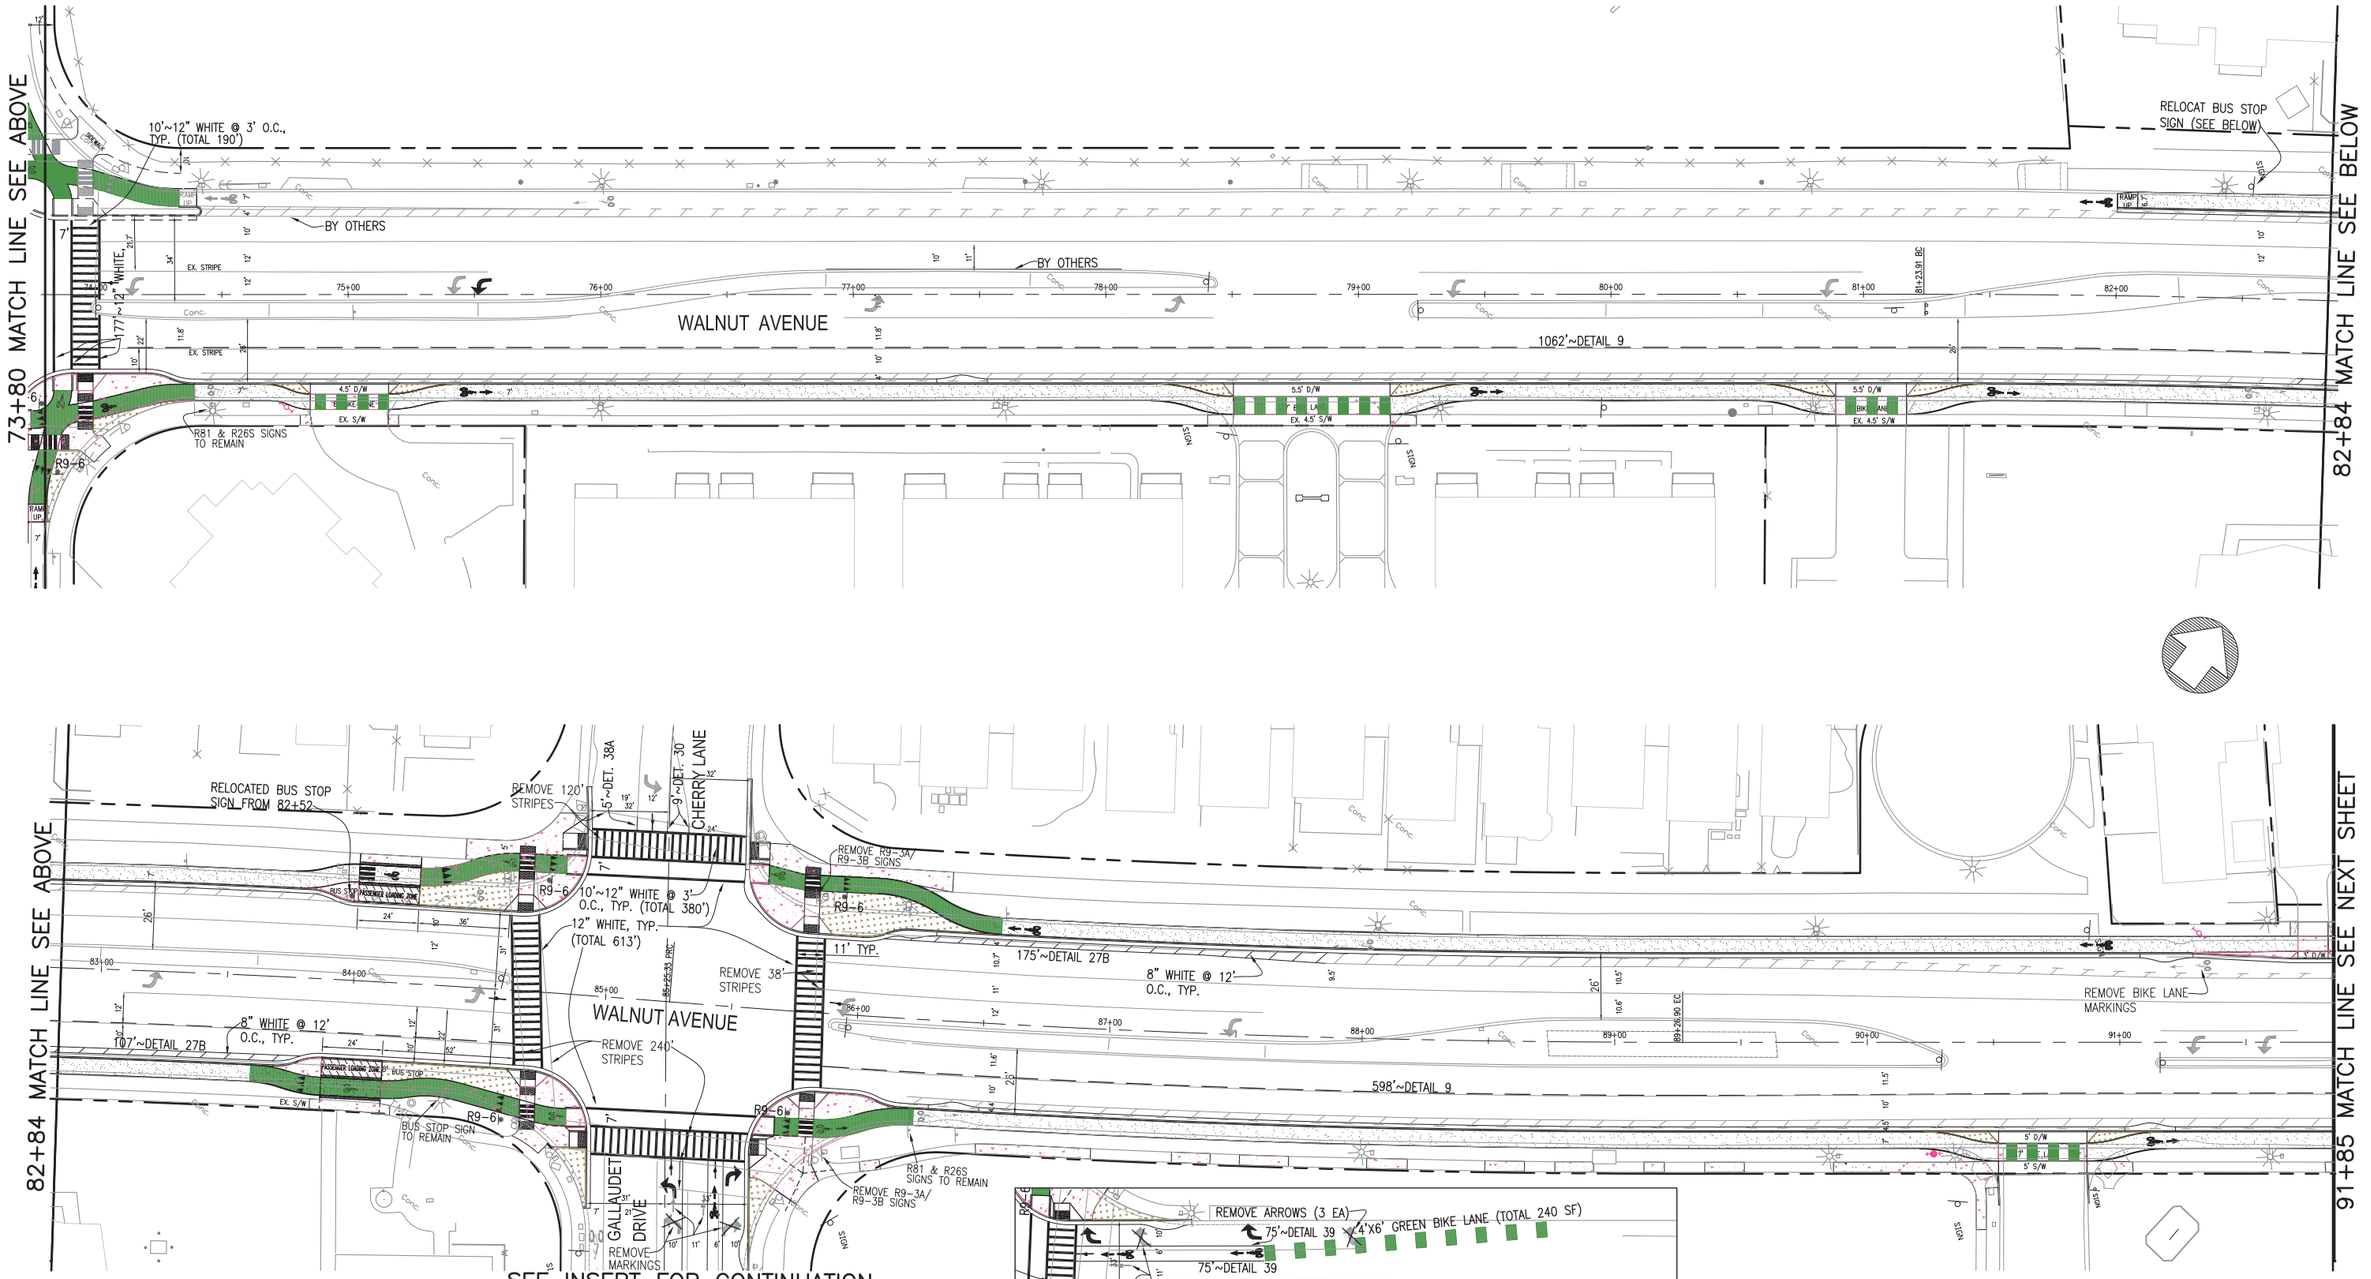

No.	DATE	REVISION	BY	APPD
△				
△				
△				
△				

REGISTERED PROFESSIONAL ENGINEER NOE B. VELOSO JR. No. 75539 CIVIL STATE OF CALIFORNIA

CITY OF Fremont

APPROVED – PRINCIPAL ENGINEER | DATE | RECOMMENDED -- PROJECT MANAGER | DATE

WALNUT AVENUE BIKEWAY IMPROVEMENTS
PASEO PADRE PARKWAY TO MISSION BOULEVARD
SIGNING AND STRIPING PLAN

PUBLIC WORKS DEPARTMENT

CITY PROJECT: PWC 8959/PWC 8970
FEDERAL PROJECT:
DESIGNED BY: PL | CHECKED BY: JS/NV
DRAWN BY: PL | DATE: AUG/2018

SCALE: 1"=30'
0 1"
NOTE: VERIFY SCALE. BAR IS ONE INCH ON ORIGINAL DRAWING. ADJUST SCALES ACCORDINGLY IF BAR IS NOT ONE INCH.

DRAWING: **SS-3**

SHEET 23 OF 40

PLOT DATE: Aug 22, 2018 – 10:13am FILE: \\cof03\t_Eng\1-PWC\8959 – Walnut Avenue Protected Bikeway\1 – DESIGN\DWG\Plan\8959-21-25-SS.dwg

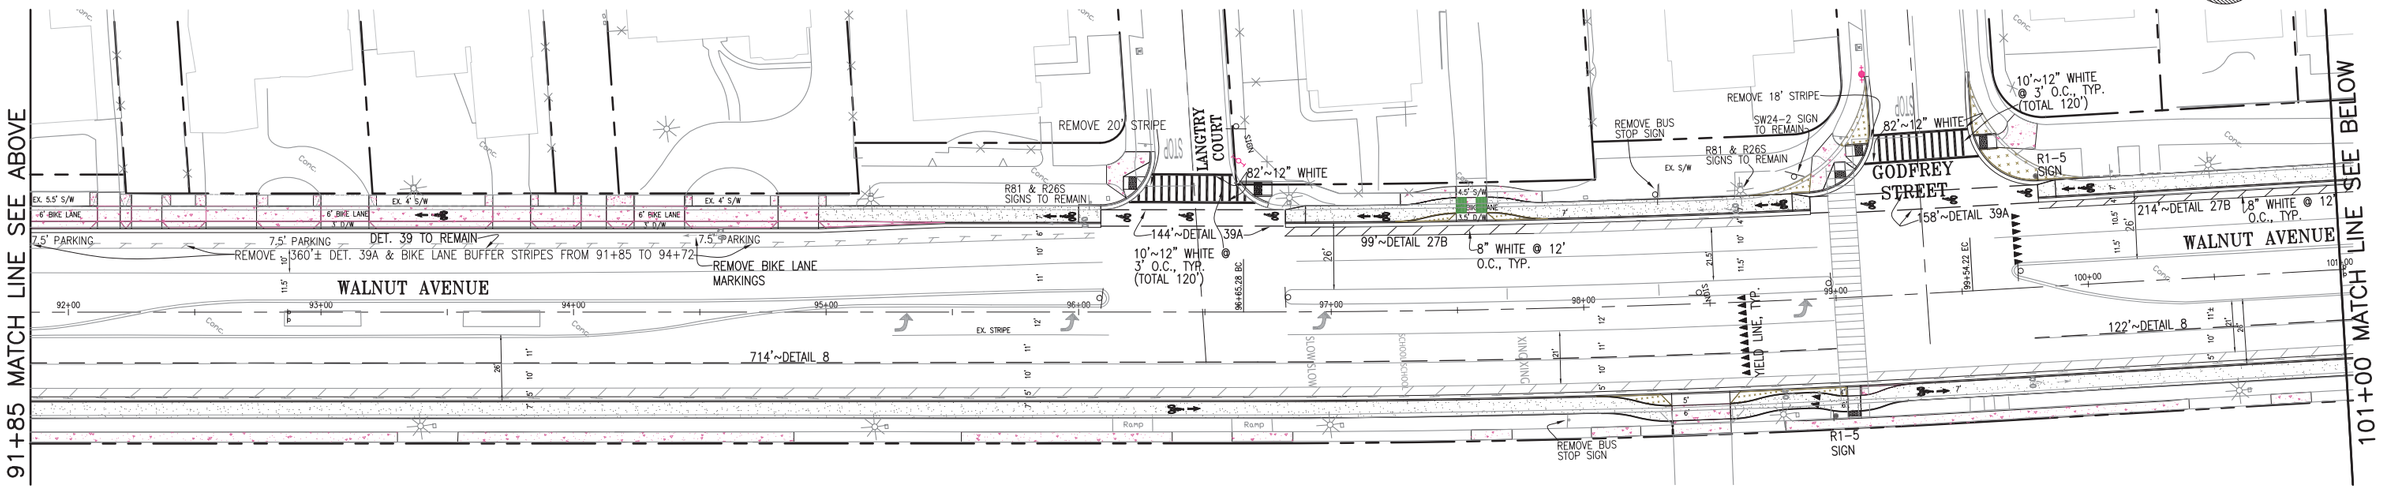

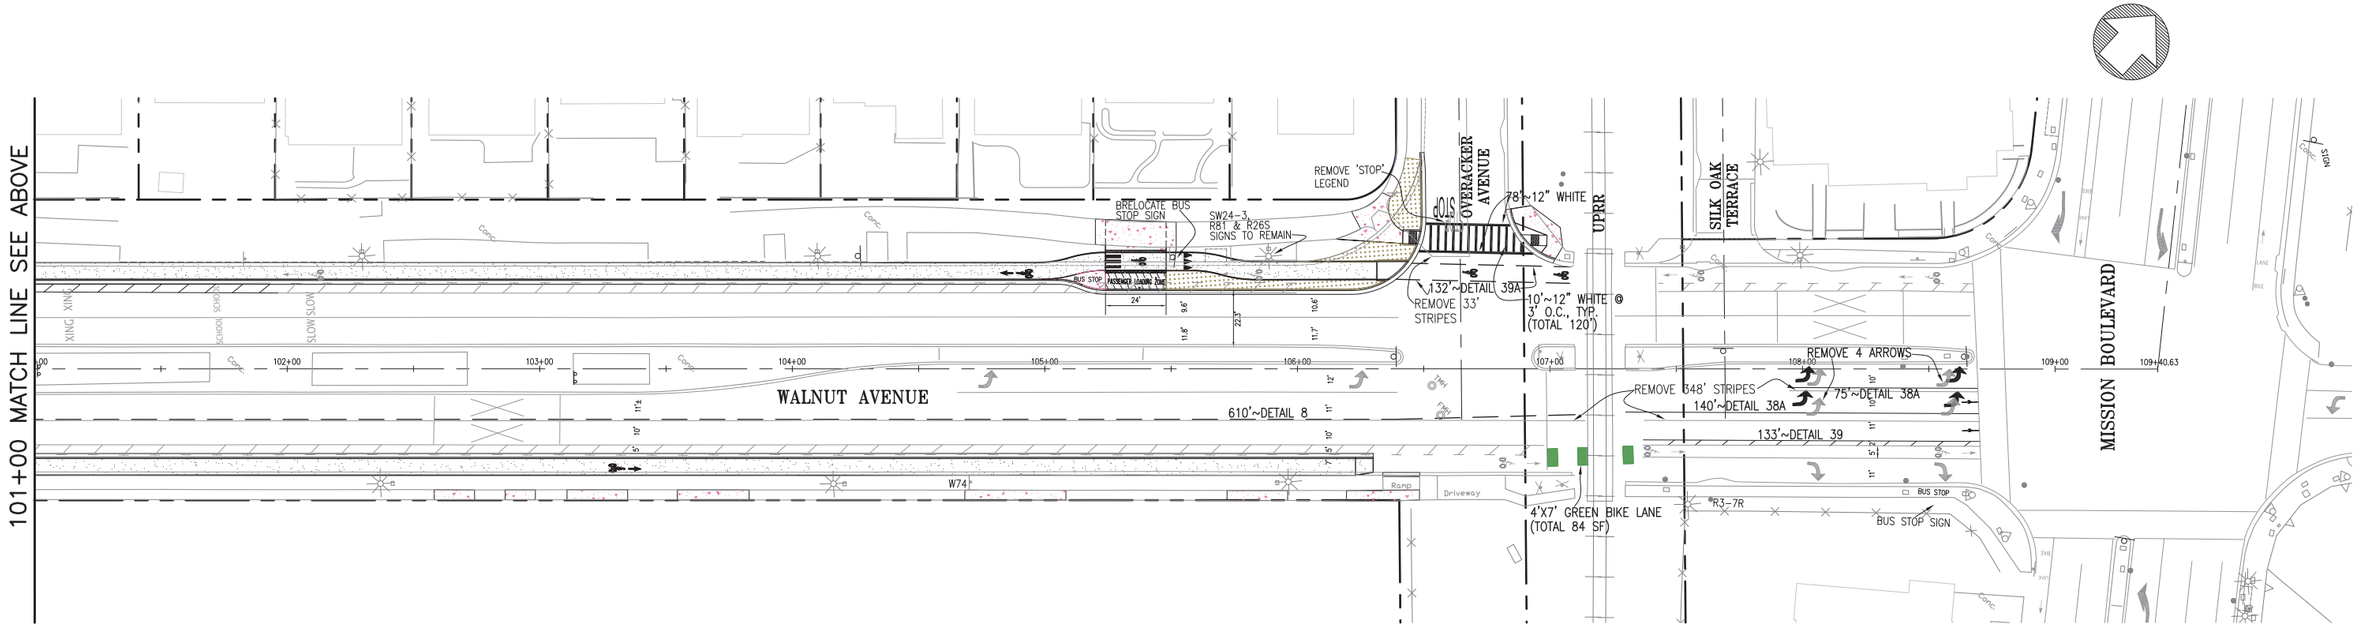

No.	DATE	REVISION	BY	APPD
△				
△				
△				
△				

REGISTERED PROFESSIONAL ENGINEER NOE B. VELOSO JR. No. 75539 CIVIL STATE OF CALIFORNIA

CITY OF Fremont

WALNUT AVENUE BIKEWAY IMPROVEMENTS
PASEO PADRE PARKWAY TO MISSION BOULEVARD
SIGNING AND STRIPING PLAN

PUBLIC WORKS DEPARTMENT

APPROVED -- PRINCIPAL ENGINEER | DATE | RECOMMENDED -- PROJECT MANAGER | DATE

CITY PROJECT: PWC 8959/PWC 8970
FEDERAL PROJECT:
DESIGNED BY: PL | CHECKED BY: JS/NV
DRAWN BY: PL | DATE: AUG/2018

SCALE: 1"=30'
0 1"
NOTE: VERIFY SCALE. BAR IS ONE INCH ON ORIGINAL DRAWING. ADJUST SCALES ACCORDINGLY IF BAR IS NOT ONE INCH.

DRAWING: **SS-4**

SHEET 24 OF 40

PLOT DATE: Aug 22, 2018 – 10:13am FILE: \\co03\t_eng\1-PWC\8959 – Walnut Avenue Protected Bikeway\1 – DESIGN\DWG\Plan\8959-21-25-SS.dwg