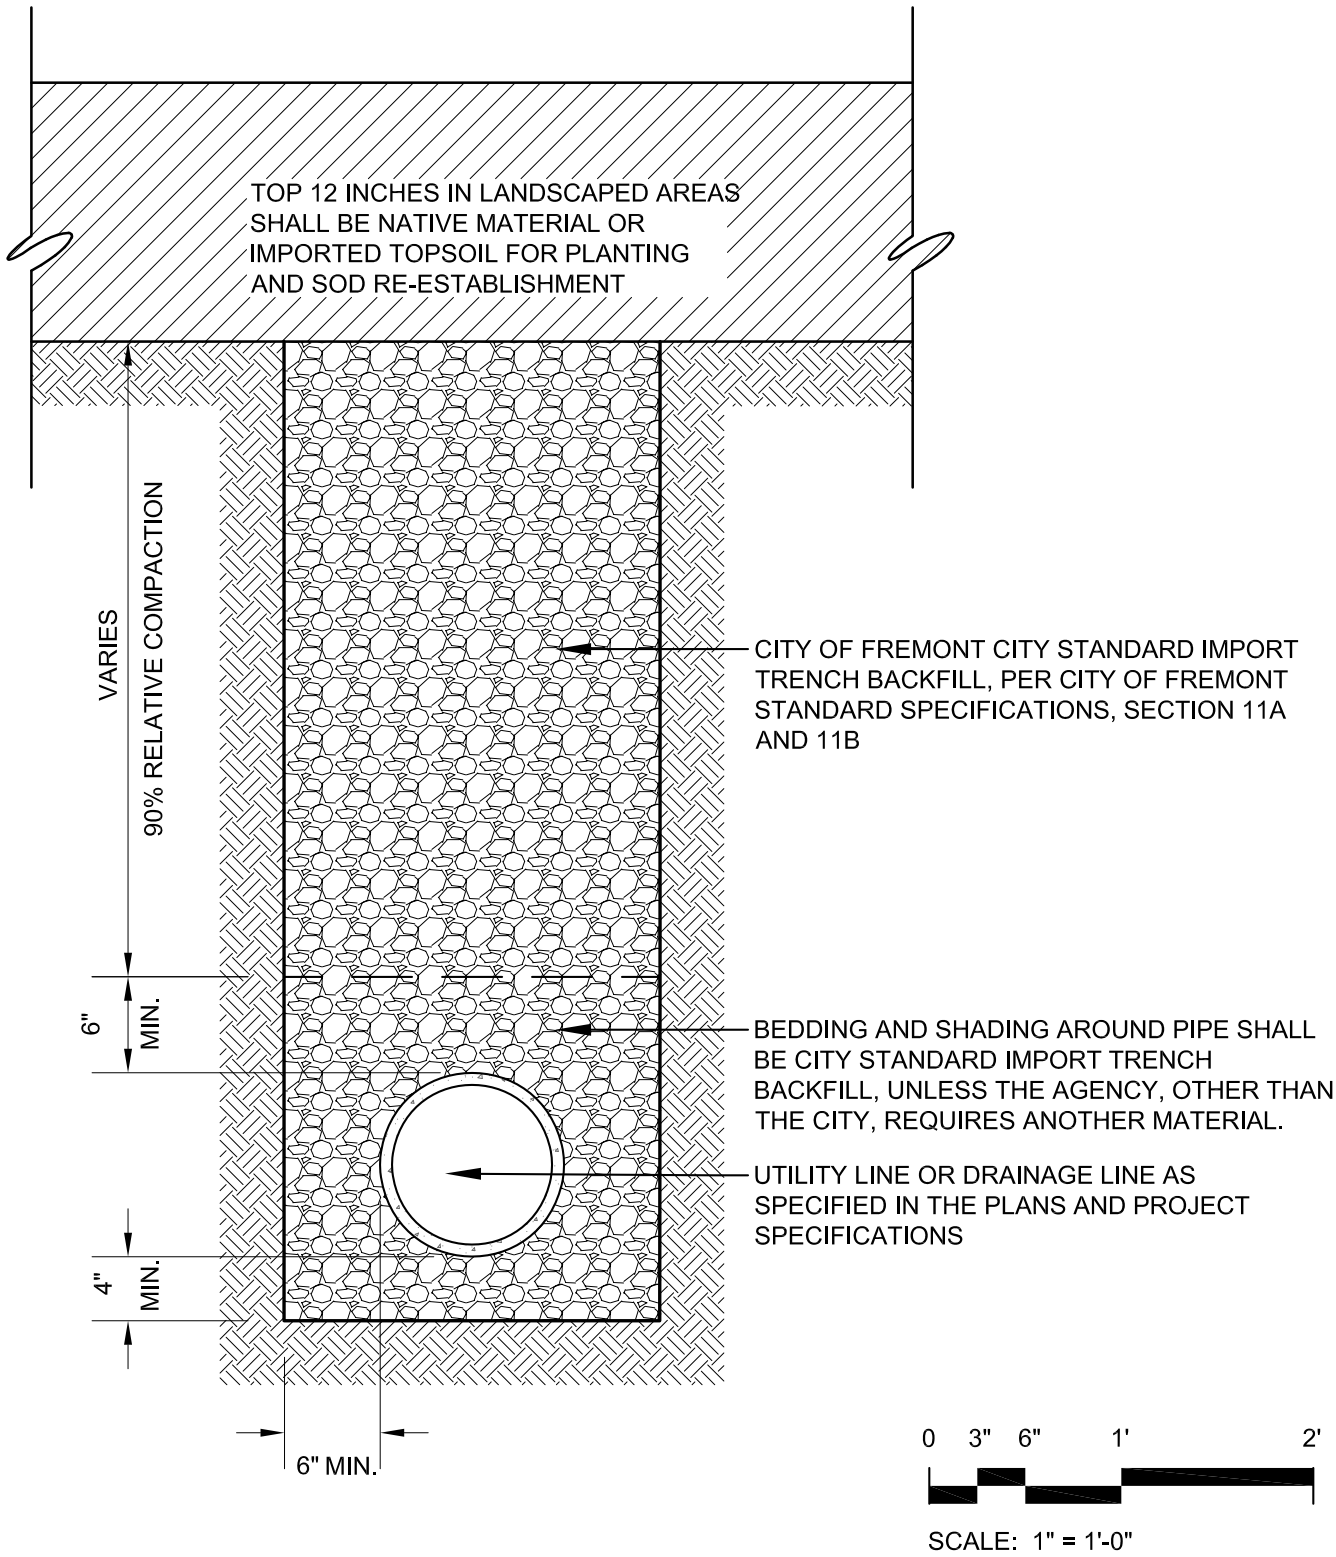

APR.	REVISED	DATE

REVISIONS

CITY OF FREMONT
PARK STANDARD DETAILS

UTILITY TRENCH BACKFILL

DATE APPROVED BY CITY COUNCIL: December 13, 2011

RESOLUTION NO. 2011-65

SENIOR LANDSCAPE ARCHITECT

COMMUNITY SERVICES DIRECTOR

FILE NO.	SCALE	DRAWN	CHECKED	DATE	DWG NO.	
PSD DR-7.DWG	1" = 1'-0"	TB/MAM	RER	03/09/2011	PSD DR-7	1 OF 1