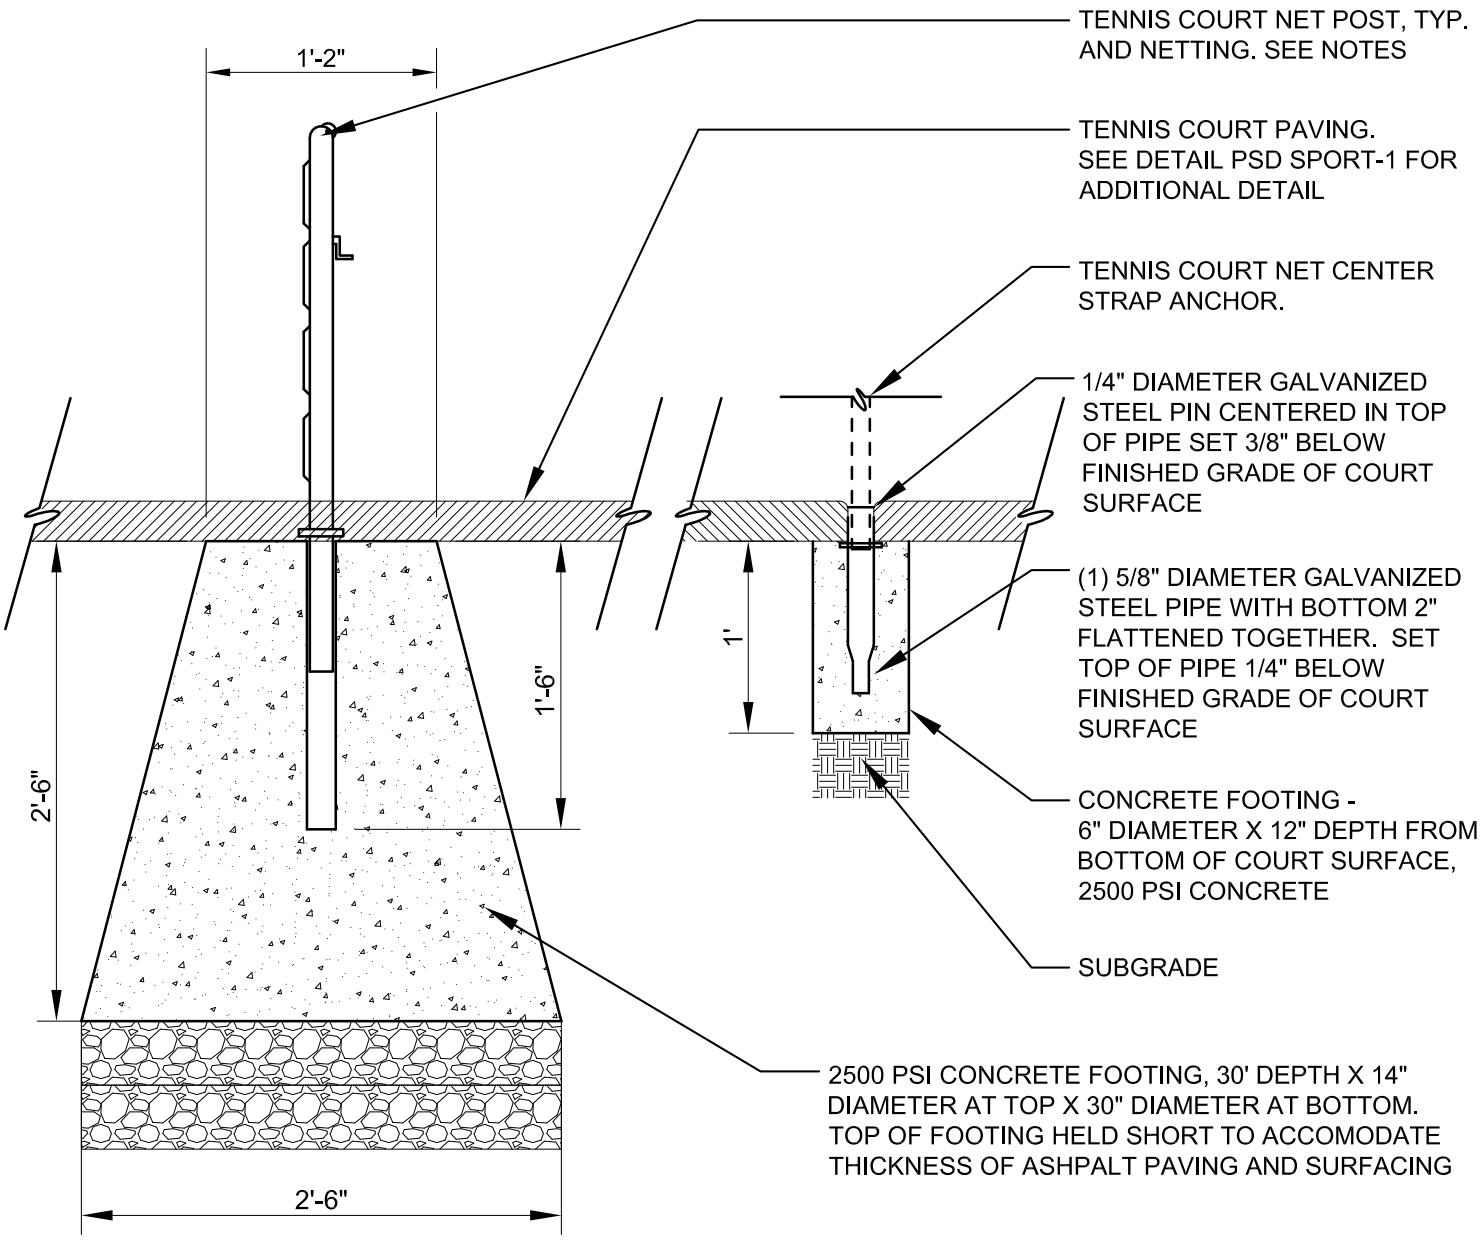

SIDE VIEW
NET POST DETAIL

NOTES:

1. TENNIS COURT NET POST, SLEEVE AND NET TO BE MANUFACTURED BY PW ATHLETIC, PORTER ATHLETIC OR STEELCRAFT, OR APPROVED EQUAL.
2. TENNIS COURT NET POST, MODEL #2205, BY PW ATHLETIC, OR APPROVED EQUAL
3. SLEEVE, MODEL #8305-01 AND SQUARE CAPS MODEL #8305-02, BY PW ATHLETIC, OR APPROVED EQUAL
4. TENNIS COURT NET, MODEL #8352, PREMIUM TENNIS NET, BY PW ATHLETIC, OR APPROVED EQUAL

0 3" 6" 1' 2'

SCALE: 1" = 1'-0"

APR.	REVISED	DATE

REVISIONS

CITY OF FREMONT
PARK STANDARD DETAILS
TENNIS NET, POSTS AND HARDWARE

DATE APPROVED BY CITY COUNCIL: December 13, 2011
RESOLUTION NO. 2011-65
SENIOR LANDSCAPE ARCHITECT
COMMUNITY SERVICES DIRECTOR

FILE NO.	SCALE	DRAWN	CHECKED	DATE	DWG NO.	
PSD SPORT-2.DWG	1" = 1'-0"	MAM	RER	05/09/2011	PSD SPORT-2	1 OF 1