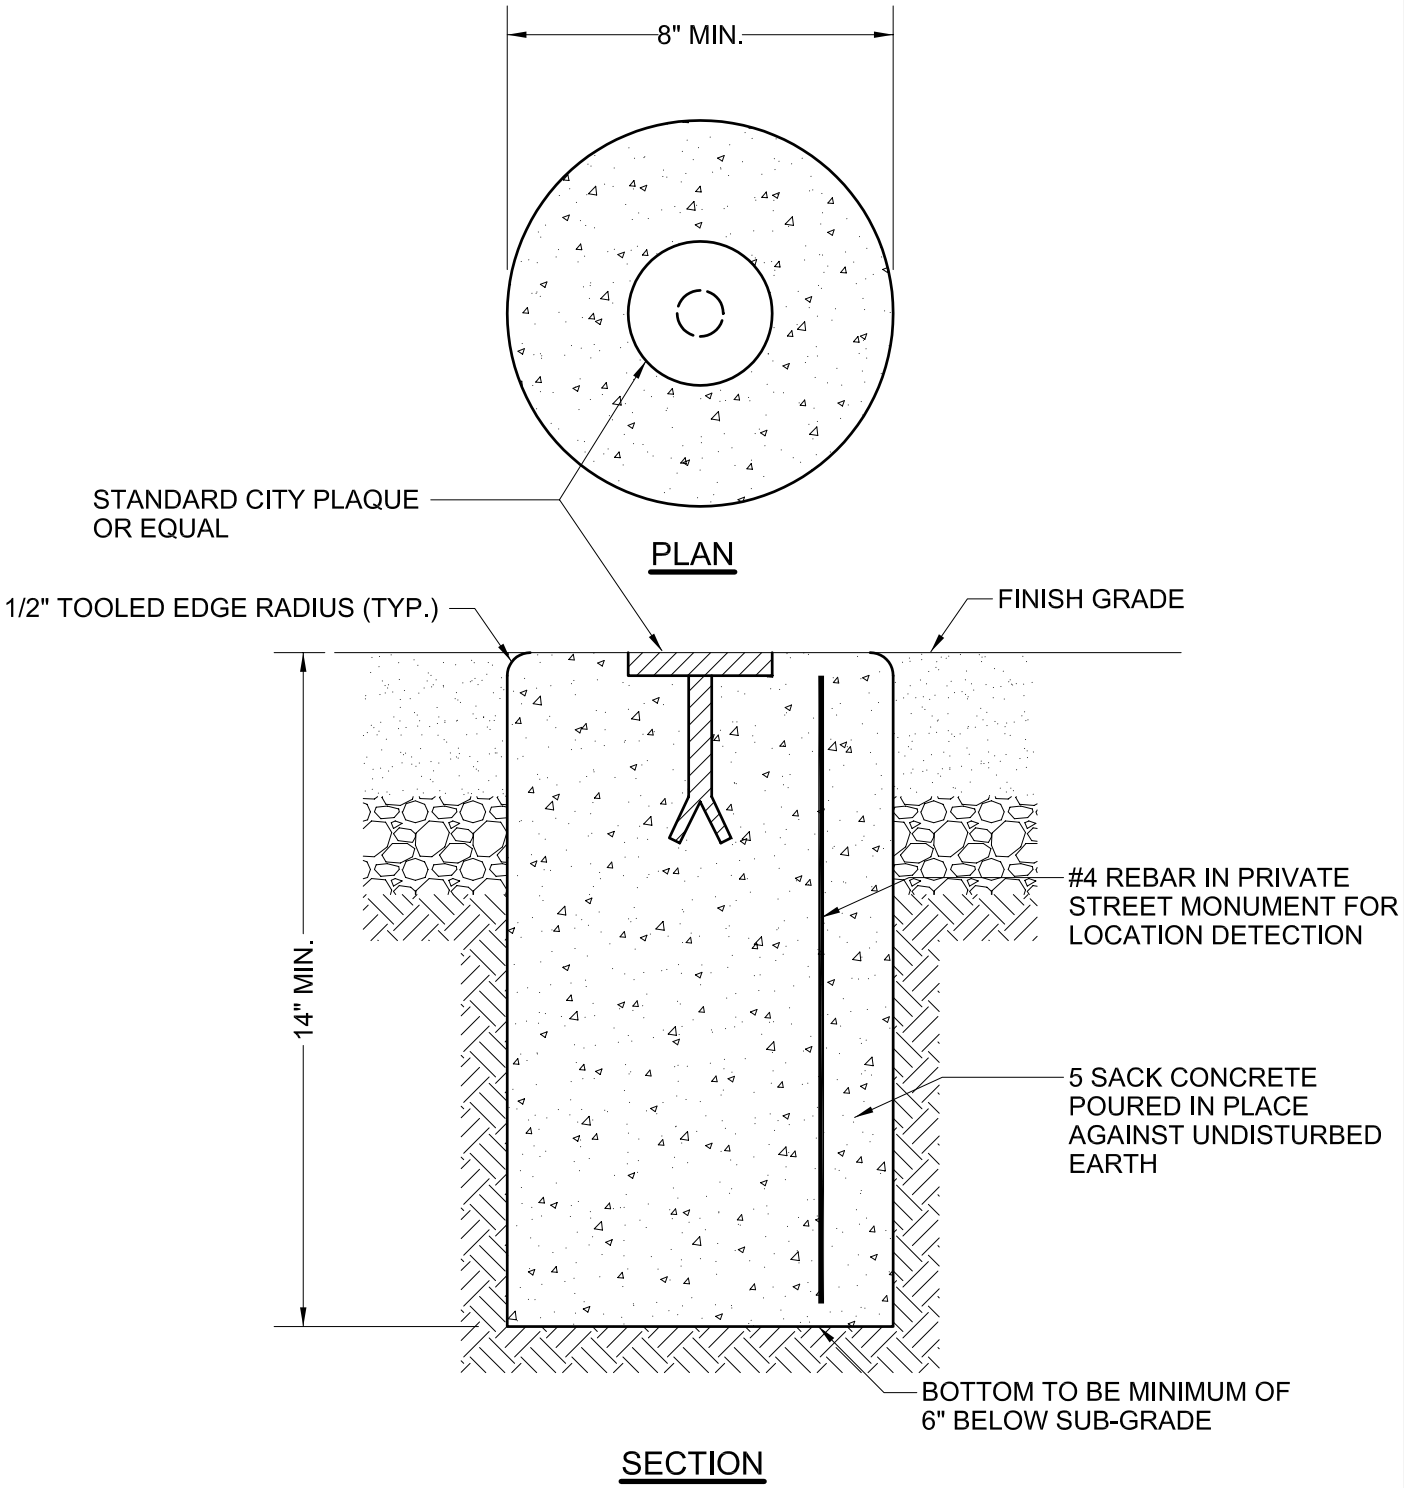

NO.	REVISED	DATE

REVISIONS

CITY OF FREMONT

STANDARD DETAILS

CONCRETE MONUMENT FOR PRIVATE STREETS

DATE APPROVED BY CITY COUNCIL 04/11/06

RESOLUTION NO. 2006-31

CITY ENGINEER

FILE NO.	SCALE	DRAWN	CHECKED	DATE	DWG NO.	
SD-15-06.DWG	3" = 1'-0"	DC	KC	12/16/05	SD-15	1 of 1