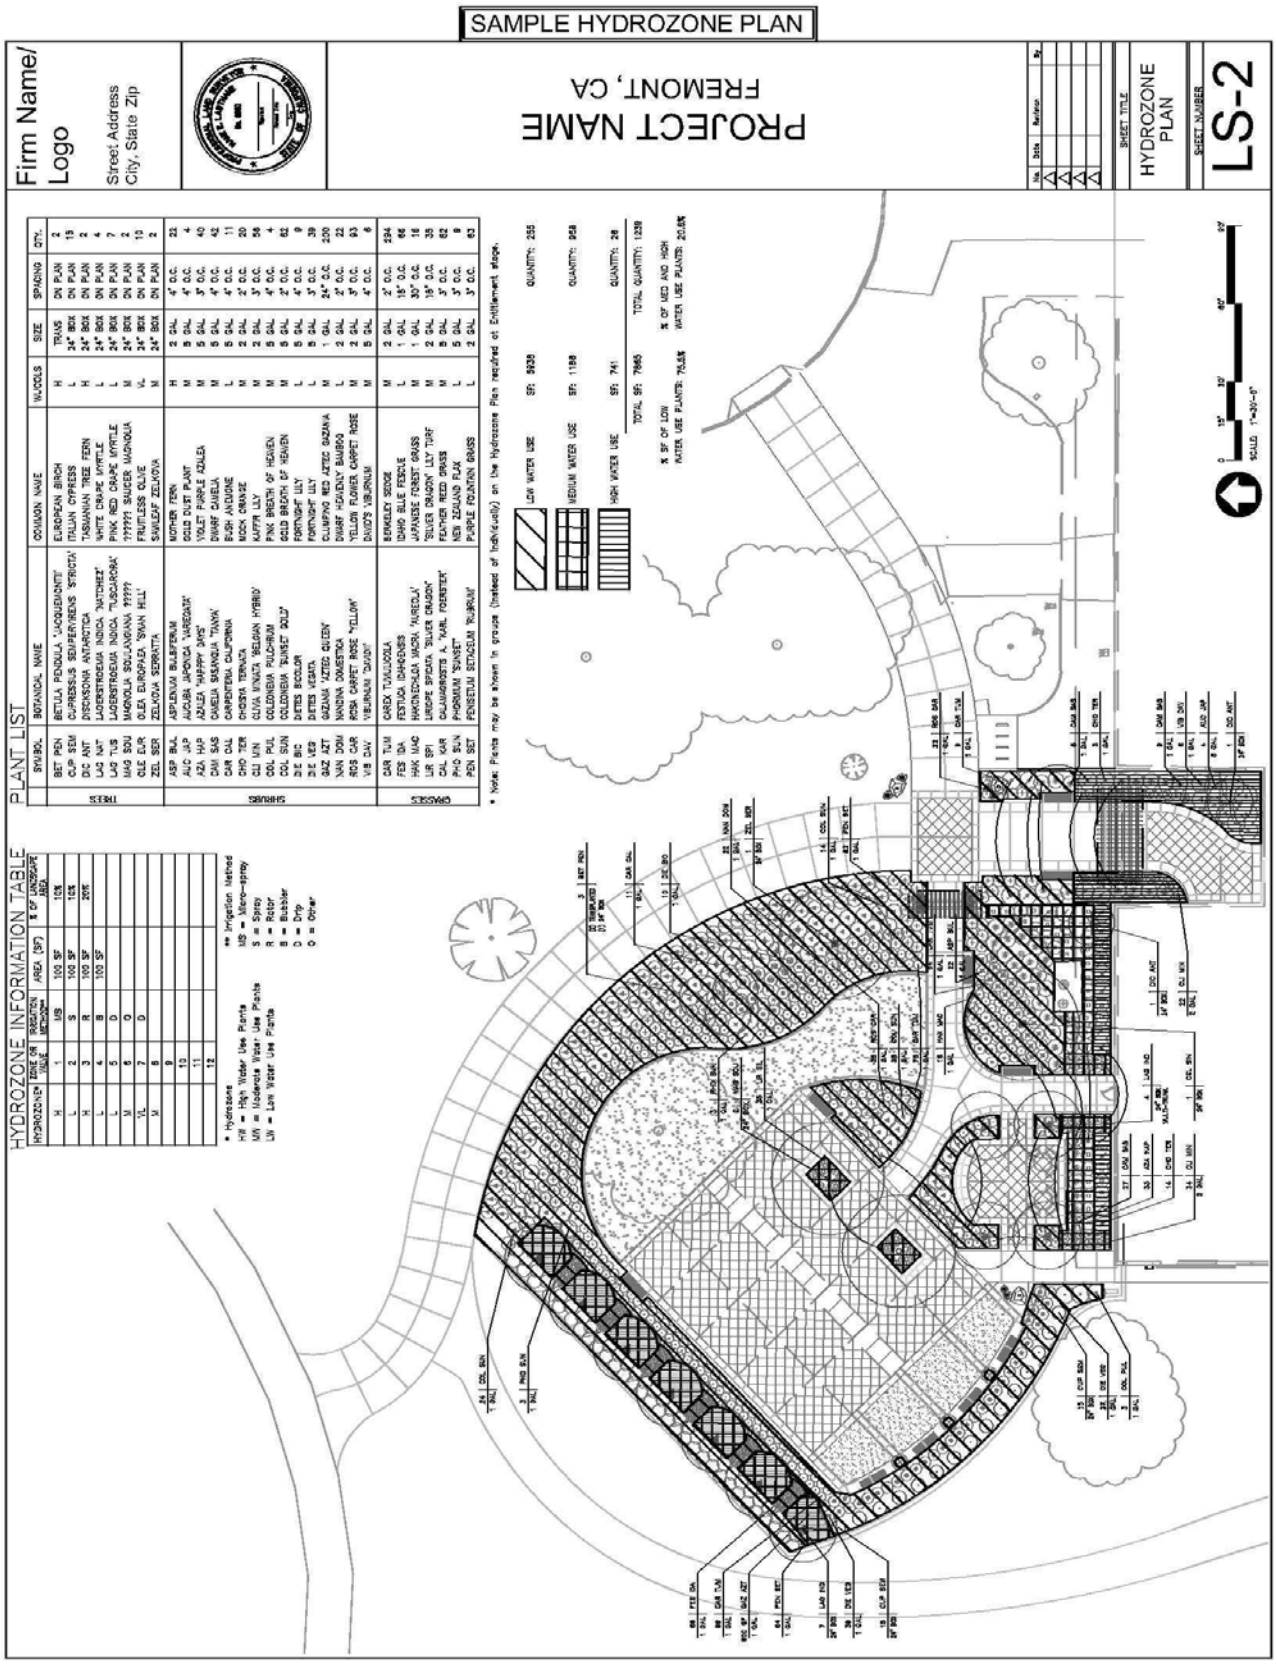SAMPLE HYDROZONE PLAN